This drawing is copyright and may not be reproduced in whole or part without written authority
Do not scale off this drawing

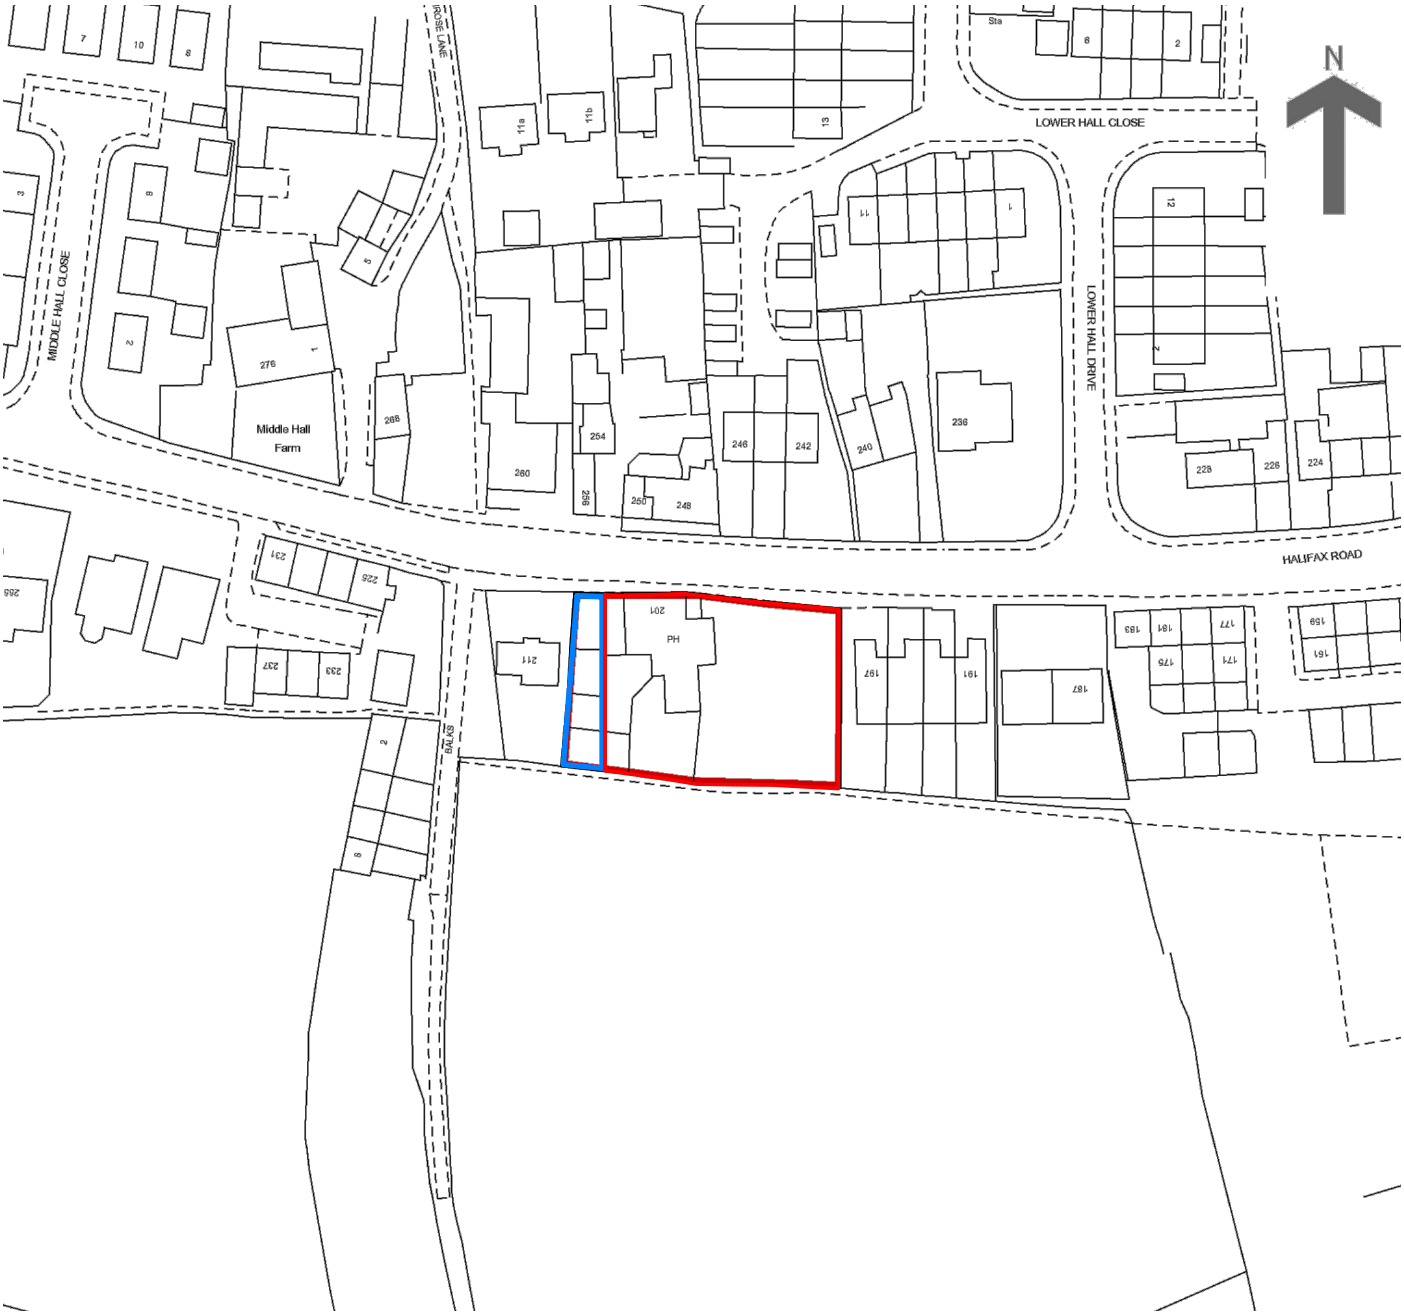

LIVERSEDGE

PROJECT

PROPOSED DEVELOPMENT
AT
THE SHEARS PUBLIC HOUSE
HALIFAX ROAD
LIVERSEDGE

CLIENT

MR A MITCHELL

TITLE

PROPOSED LOCATION PLAN

JOB NO	DRAWING NO	REVISION
1075	107	-
DATE	SCALE	DRAWN
JAN 19	1:1250	J.N.K

CAD FILE REFERENCE