This drawing is copyright and may not be reproduced in whole or part without written authority
Do not scale off this drawing

Rev A 20-05-19
Driveway ent to Plots 1,3 & 4 increased.
Bin store indicated. Public footpaths increased in width.

THIS DRAWING IS FOR PLANNING PERMISSION ONLY.

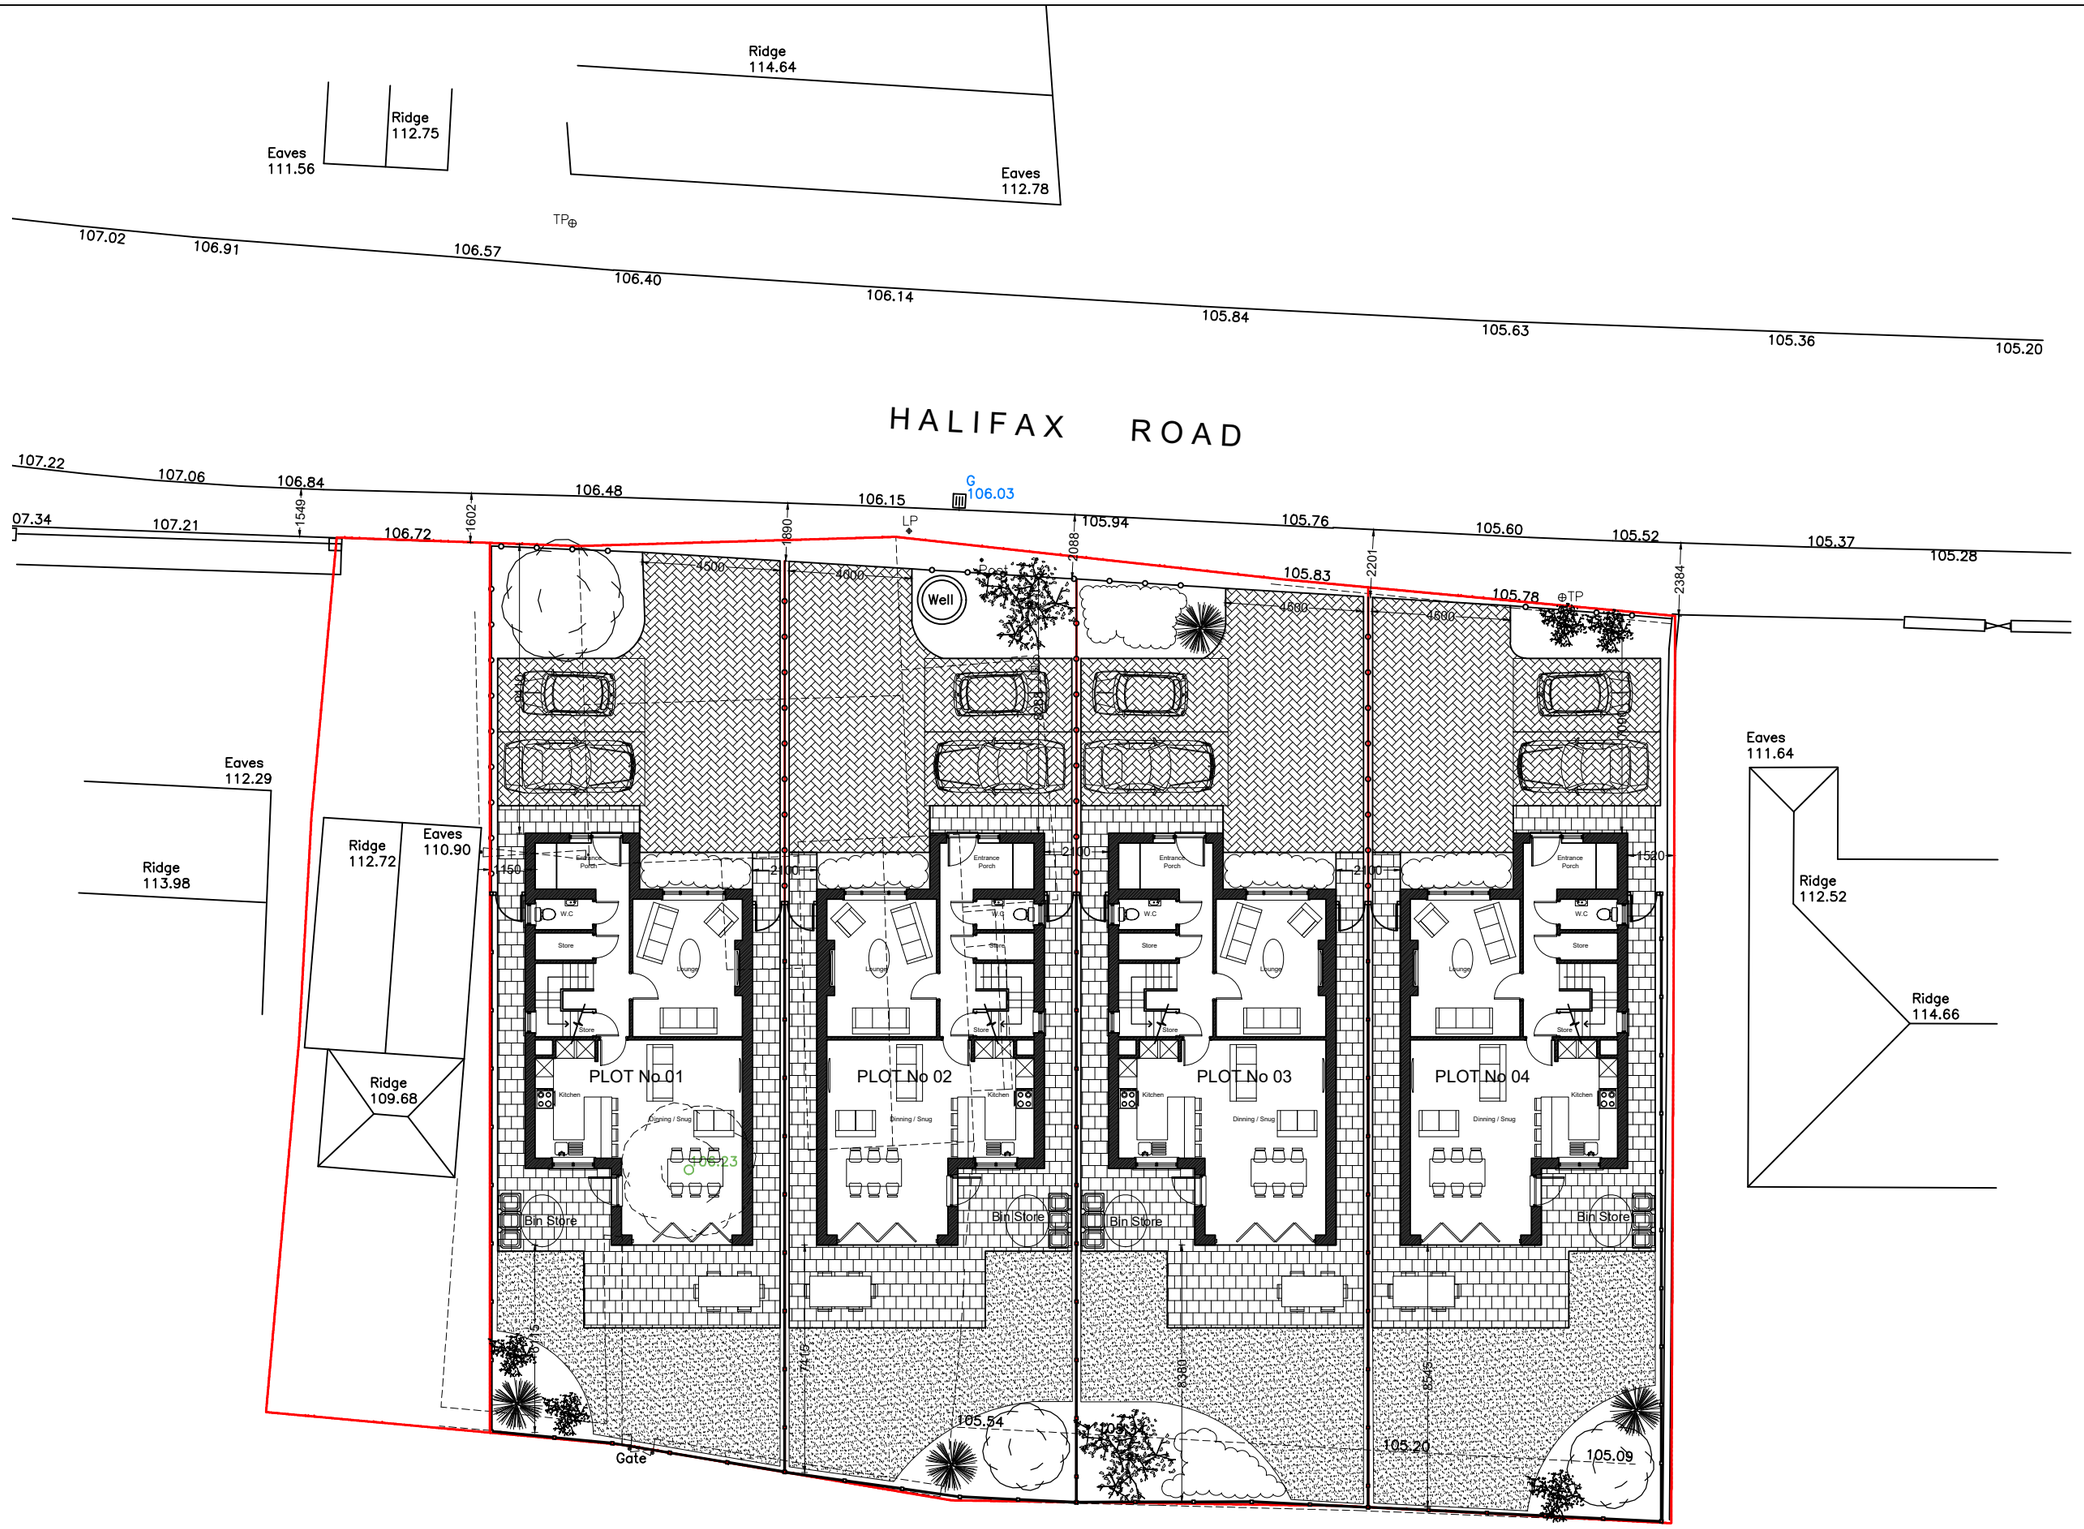

LIVERSEDGE

PROJECT
PROPOSED DEVELOPMENT
AT
THE SHEARS PUBLIC HOUSE
HALIFAX ROAD
LIVERSEDGE

CLIENT
MR A MITCHELL

TITLE
PROPOSED SITE PLAN

JOB NO	DRAWING NO	REVISION
1075	106	A
DATE	SCALE	DRAWN
JAN 19	1:200	J.N.K

CAD FILE REFERENCE