
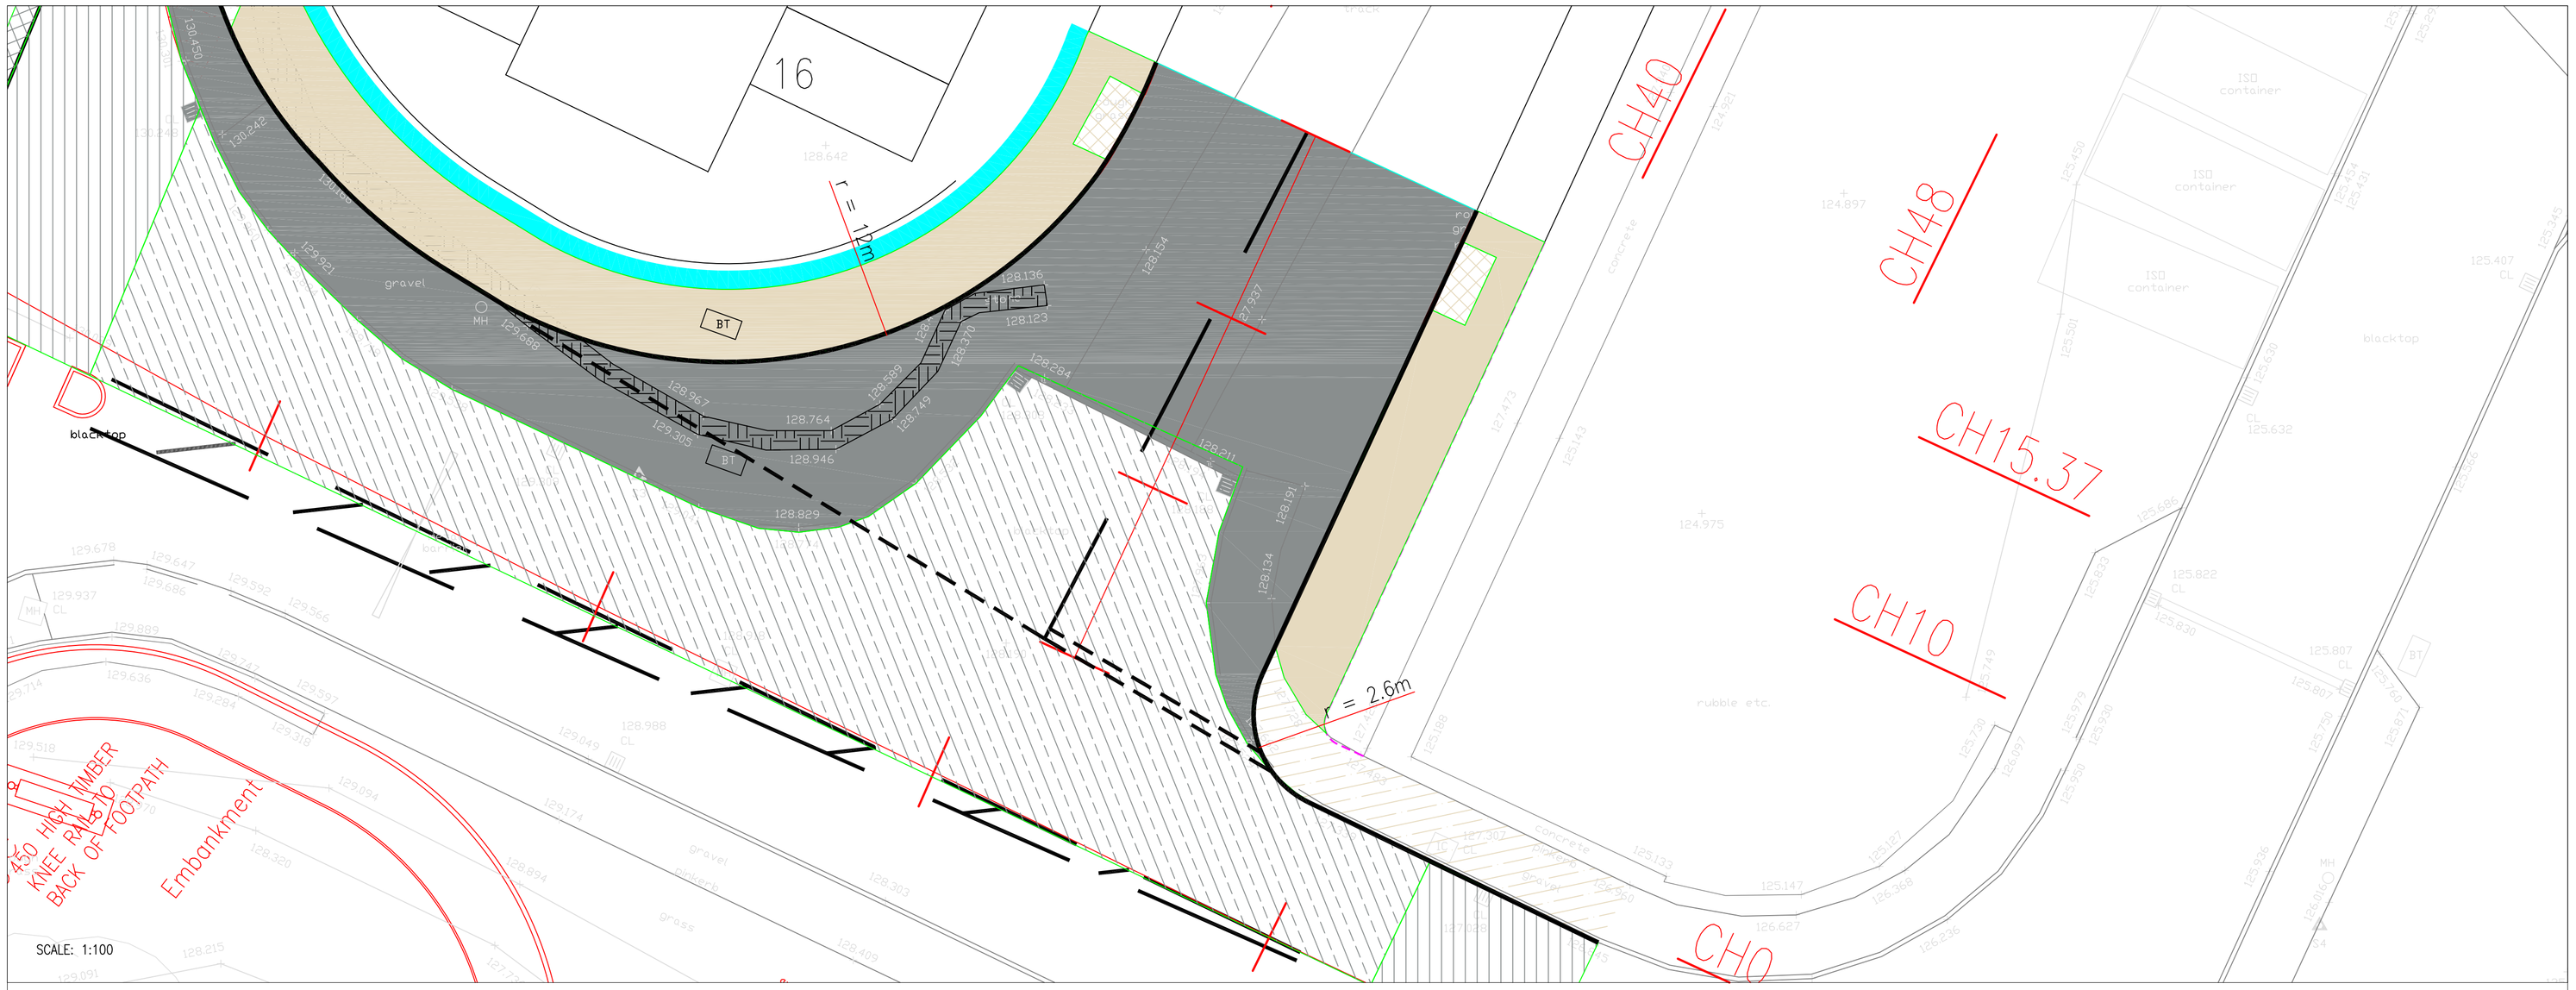


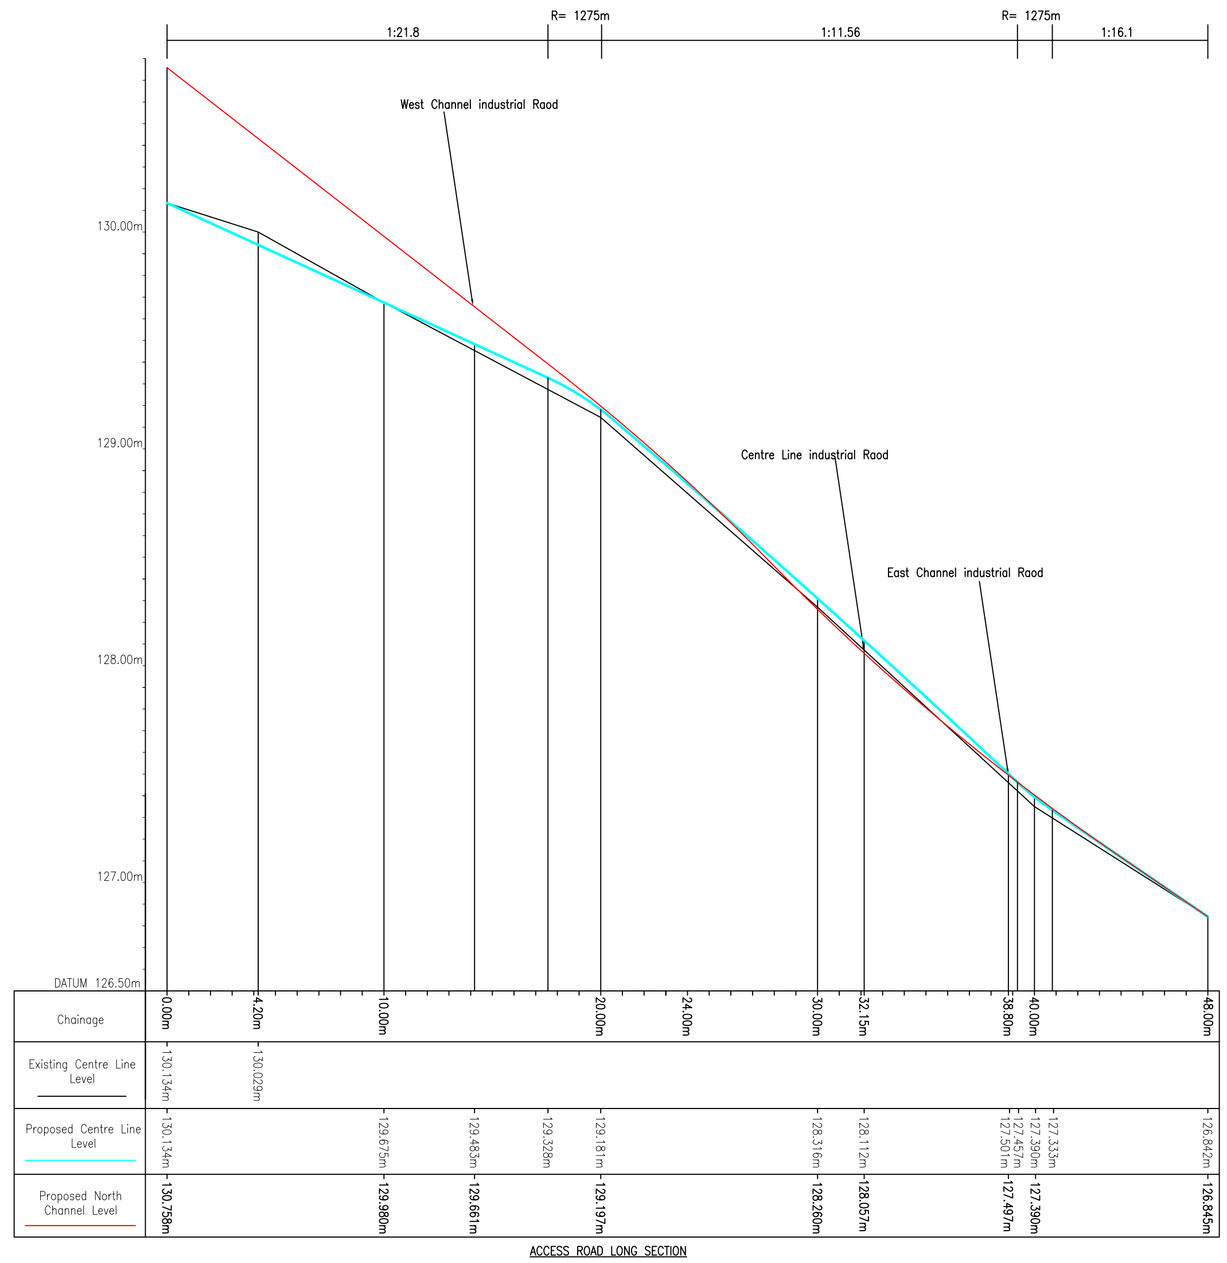

ACCESS ROAD LONG SECTION

SCALE: 1:200

NOTES:

1. THIS DRAWING TO BE READ IN CONJUNCTION WITH ALL OTHER SCHEME DRAWINGS

REV	DATE	DESCRIPTION

PARAGON HIGHWAYS
UNIT 2, THE OFFICE CAMPUS,
PARAGON BUSINESS PARK, RED HALL COURT,
WAKEFIELD WF1 2UY
01924 291536 / PARAGONHIGHWAYS.COM

JOB	DWG	REV
1212	0106	

SCALE: AS SHOWN A1

DATE: 10.02.19

SECTION 38
MARSDENMILL
THONGSBRIDGE, HUDDERSFIELD ROAD
LONG SECTION ACCESS ROAD

DRAWN BY: DMP

CHECKED BY: JJH