NOTES:

1. THIS DRAWING TO BE READ IN CONJUNCTION WITH ALL OTHER SCHEME DRAWINGS

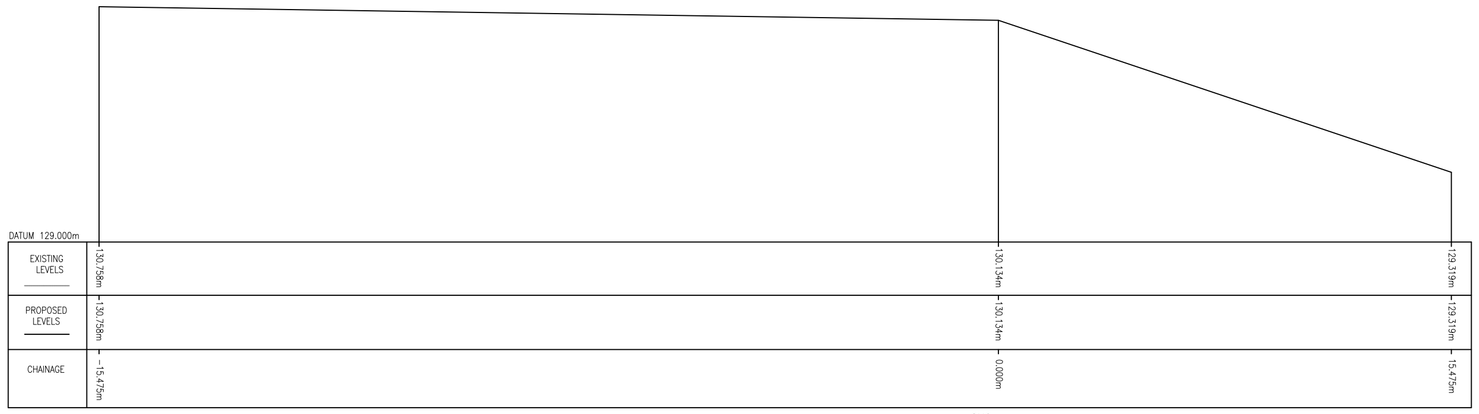

CH0

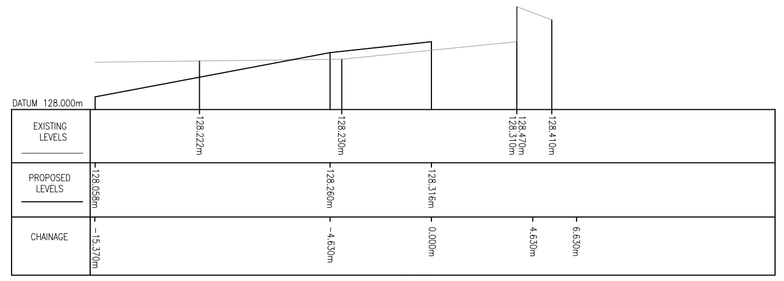

CH30

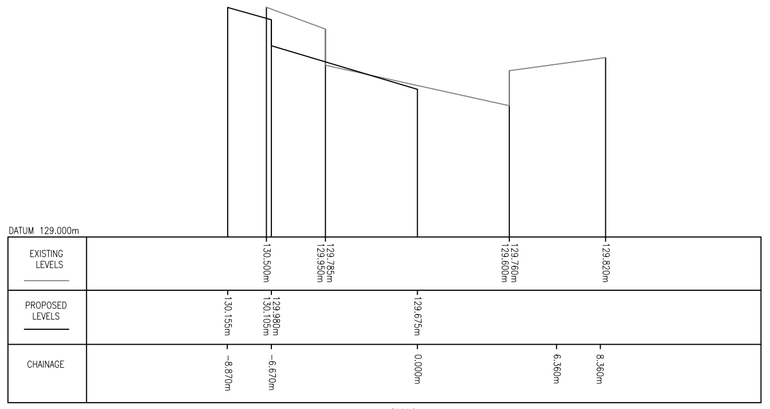

CH10

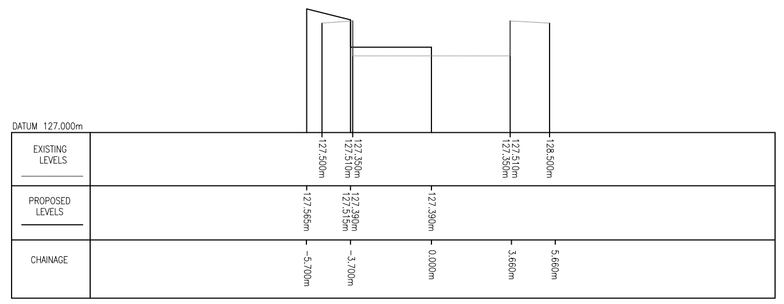

CH40

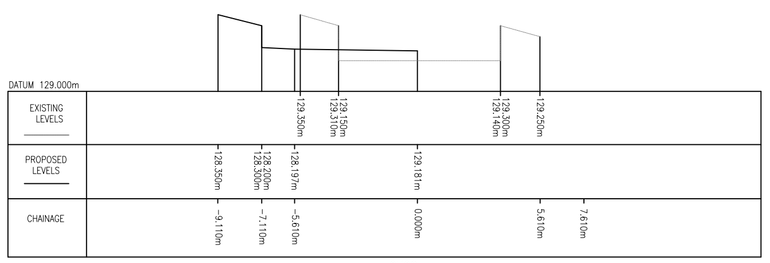

CH20

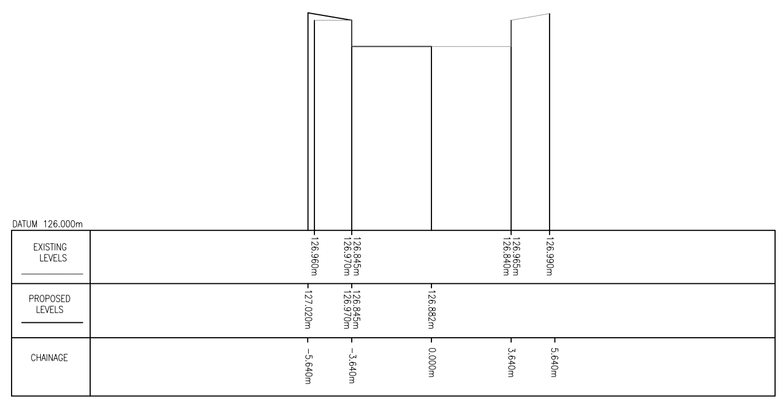

CH48

REV	DATE	DESCRIPTION

PARAGON HIGHWAYS

PARAGON HIGHWAYS
UNIT 2, THE OFFICE CAMPUS,
PARAGON BUSINESS PARK, RED HALL COURT,
WAKEFIELD WF1 2UY
01924 291536 / PARAGONHIGHWAYS.COM

JOB	DWG	REV
1212	0104	

SCALE: Horiz 1:200 Vert 1:20 @A1

DATE: 10.02.19

SECTION 38
MARSDENMILL
THONGSBRIDGE, HUDDERSFIELD ROAD
CROSS SECTIONS
SHEET 1 OF 2

DRAWN BY: DMP

CHECKED BY: JJH