
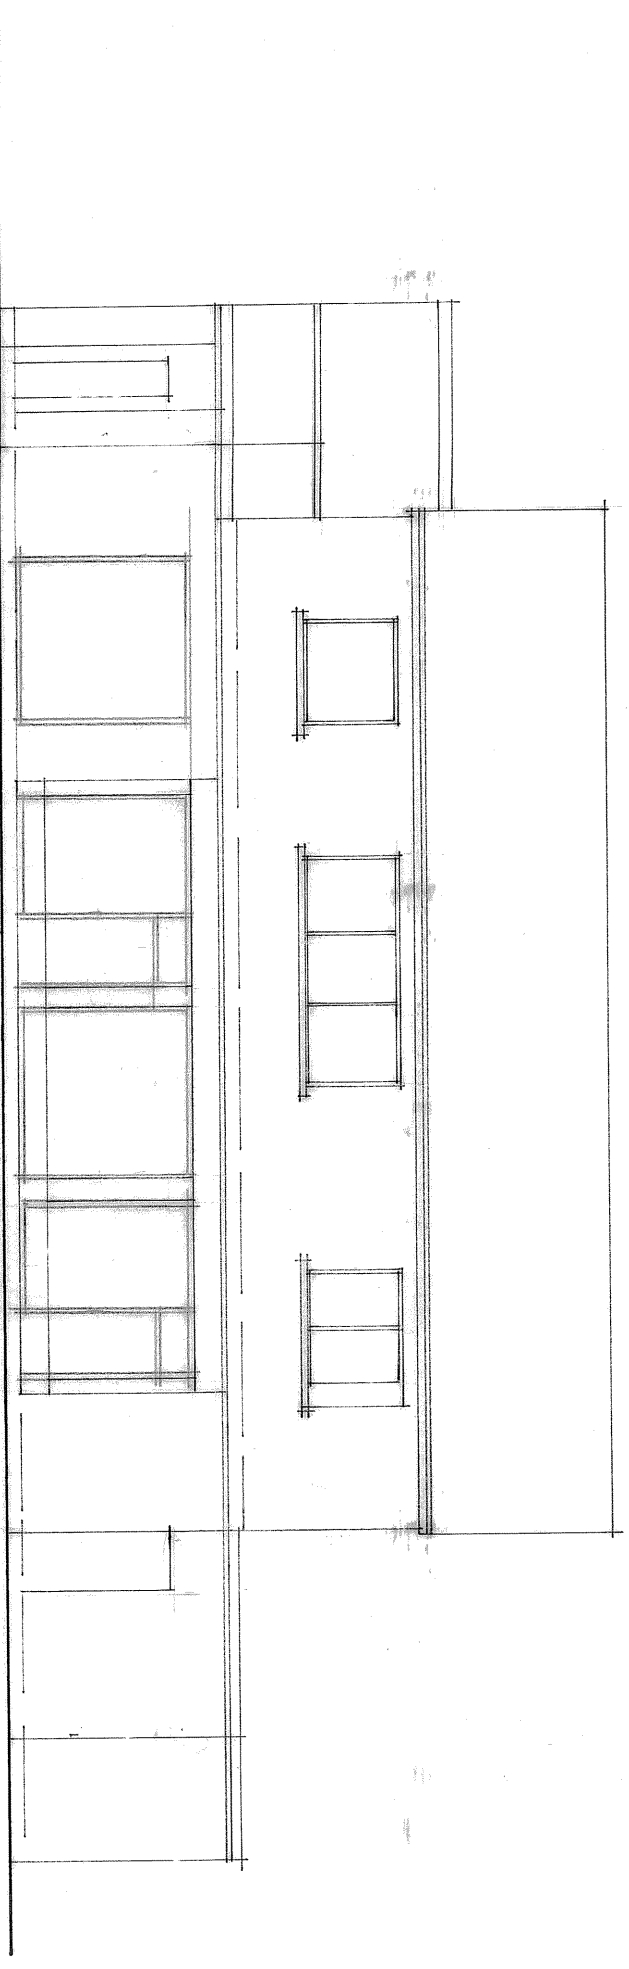
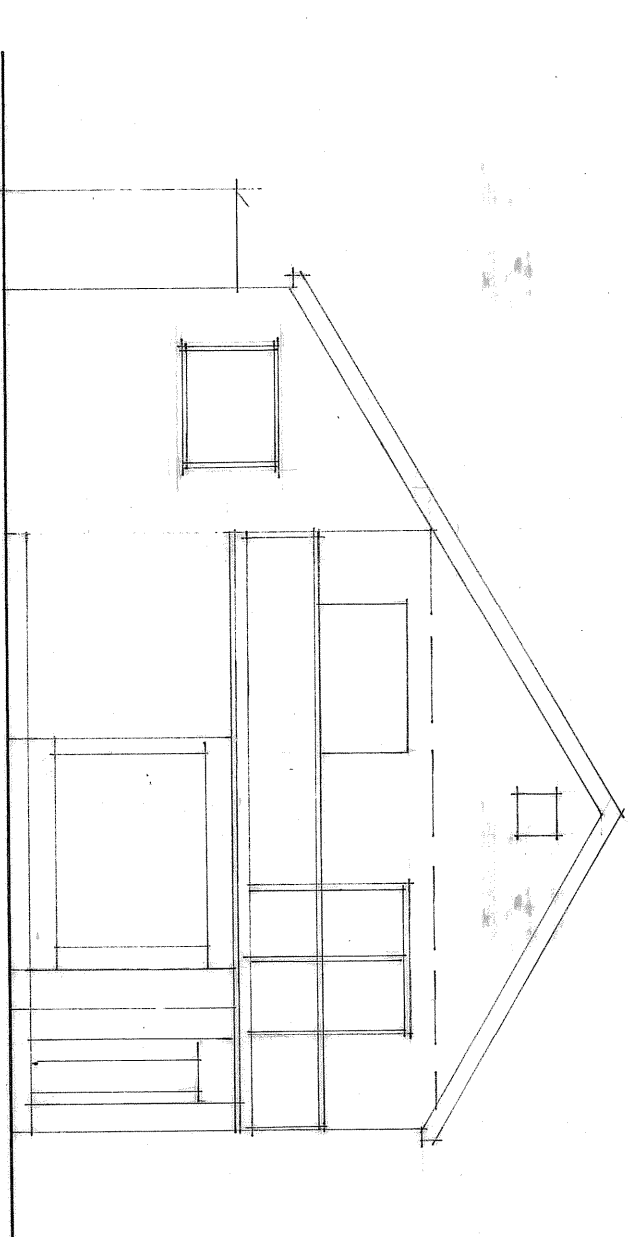
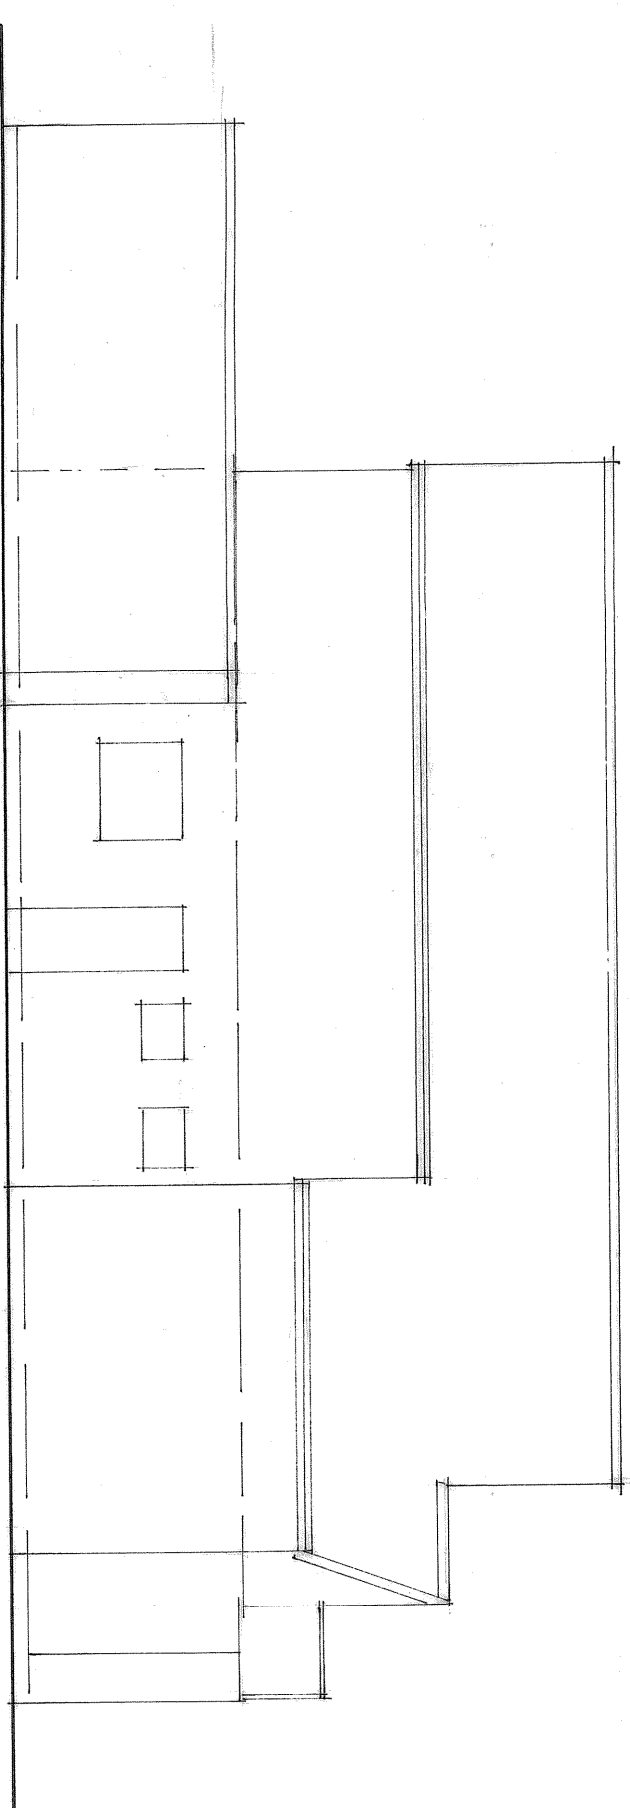
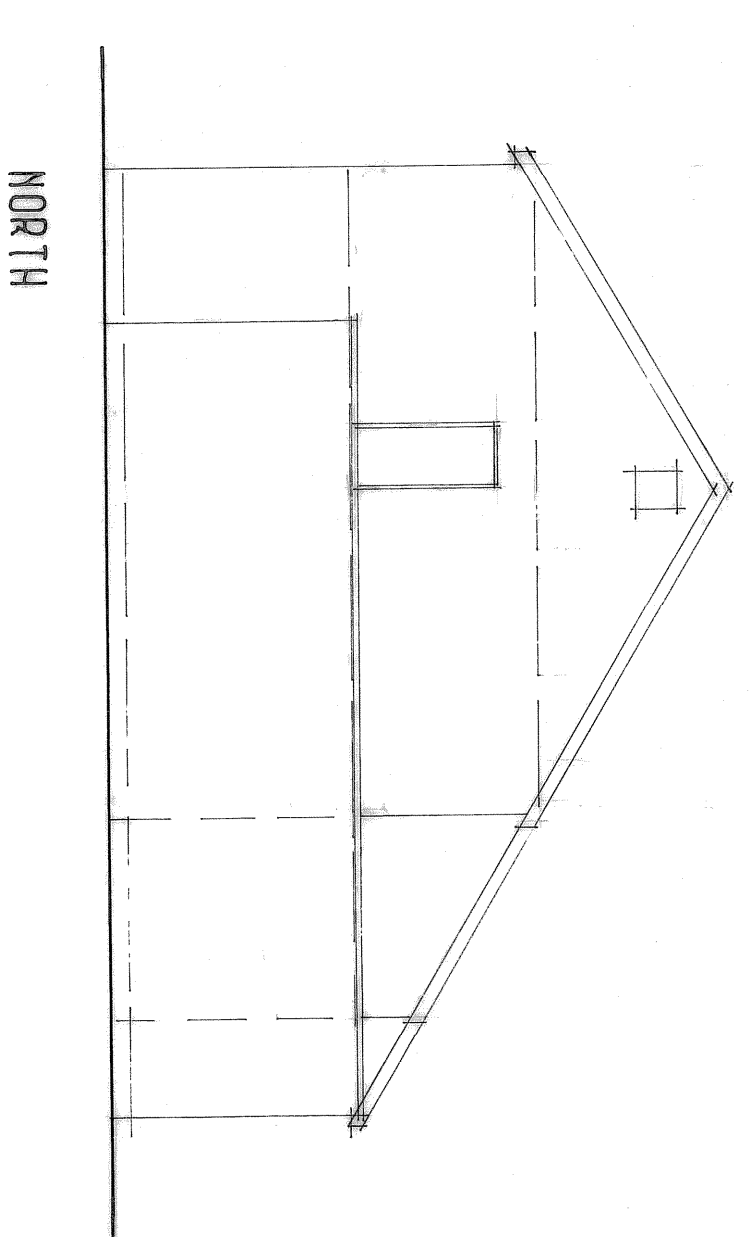
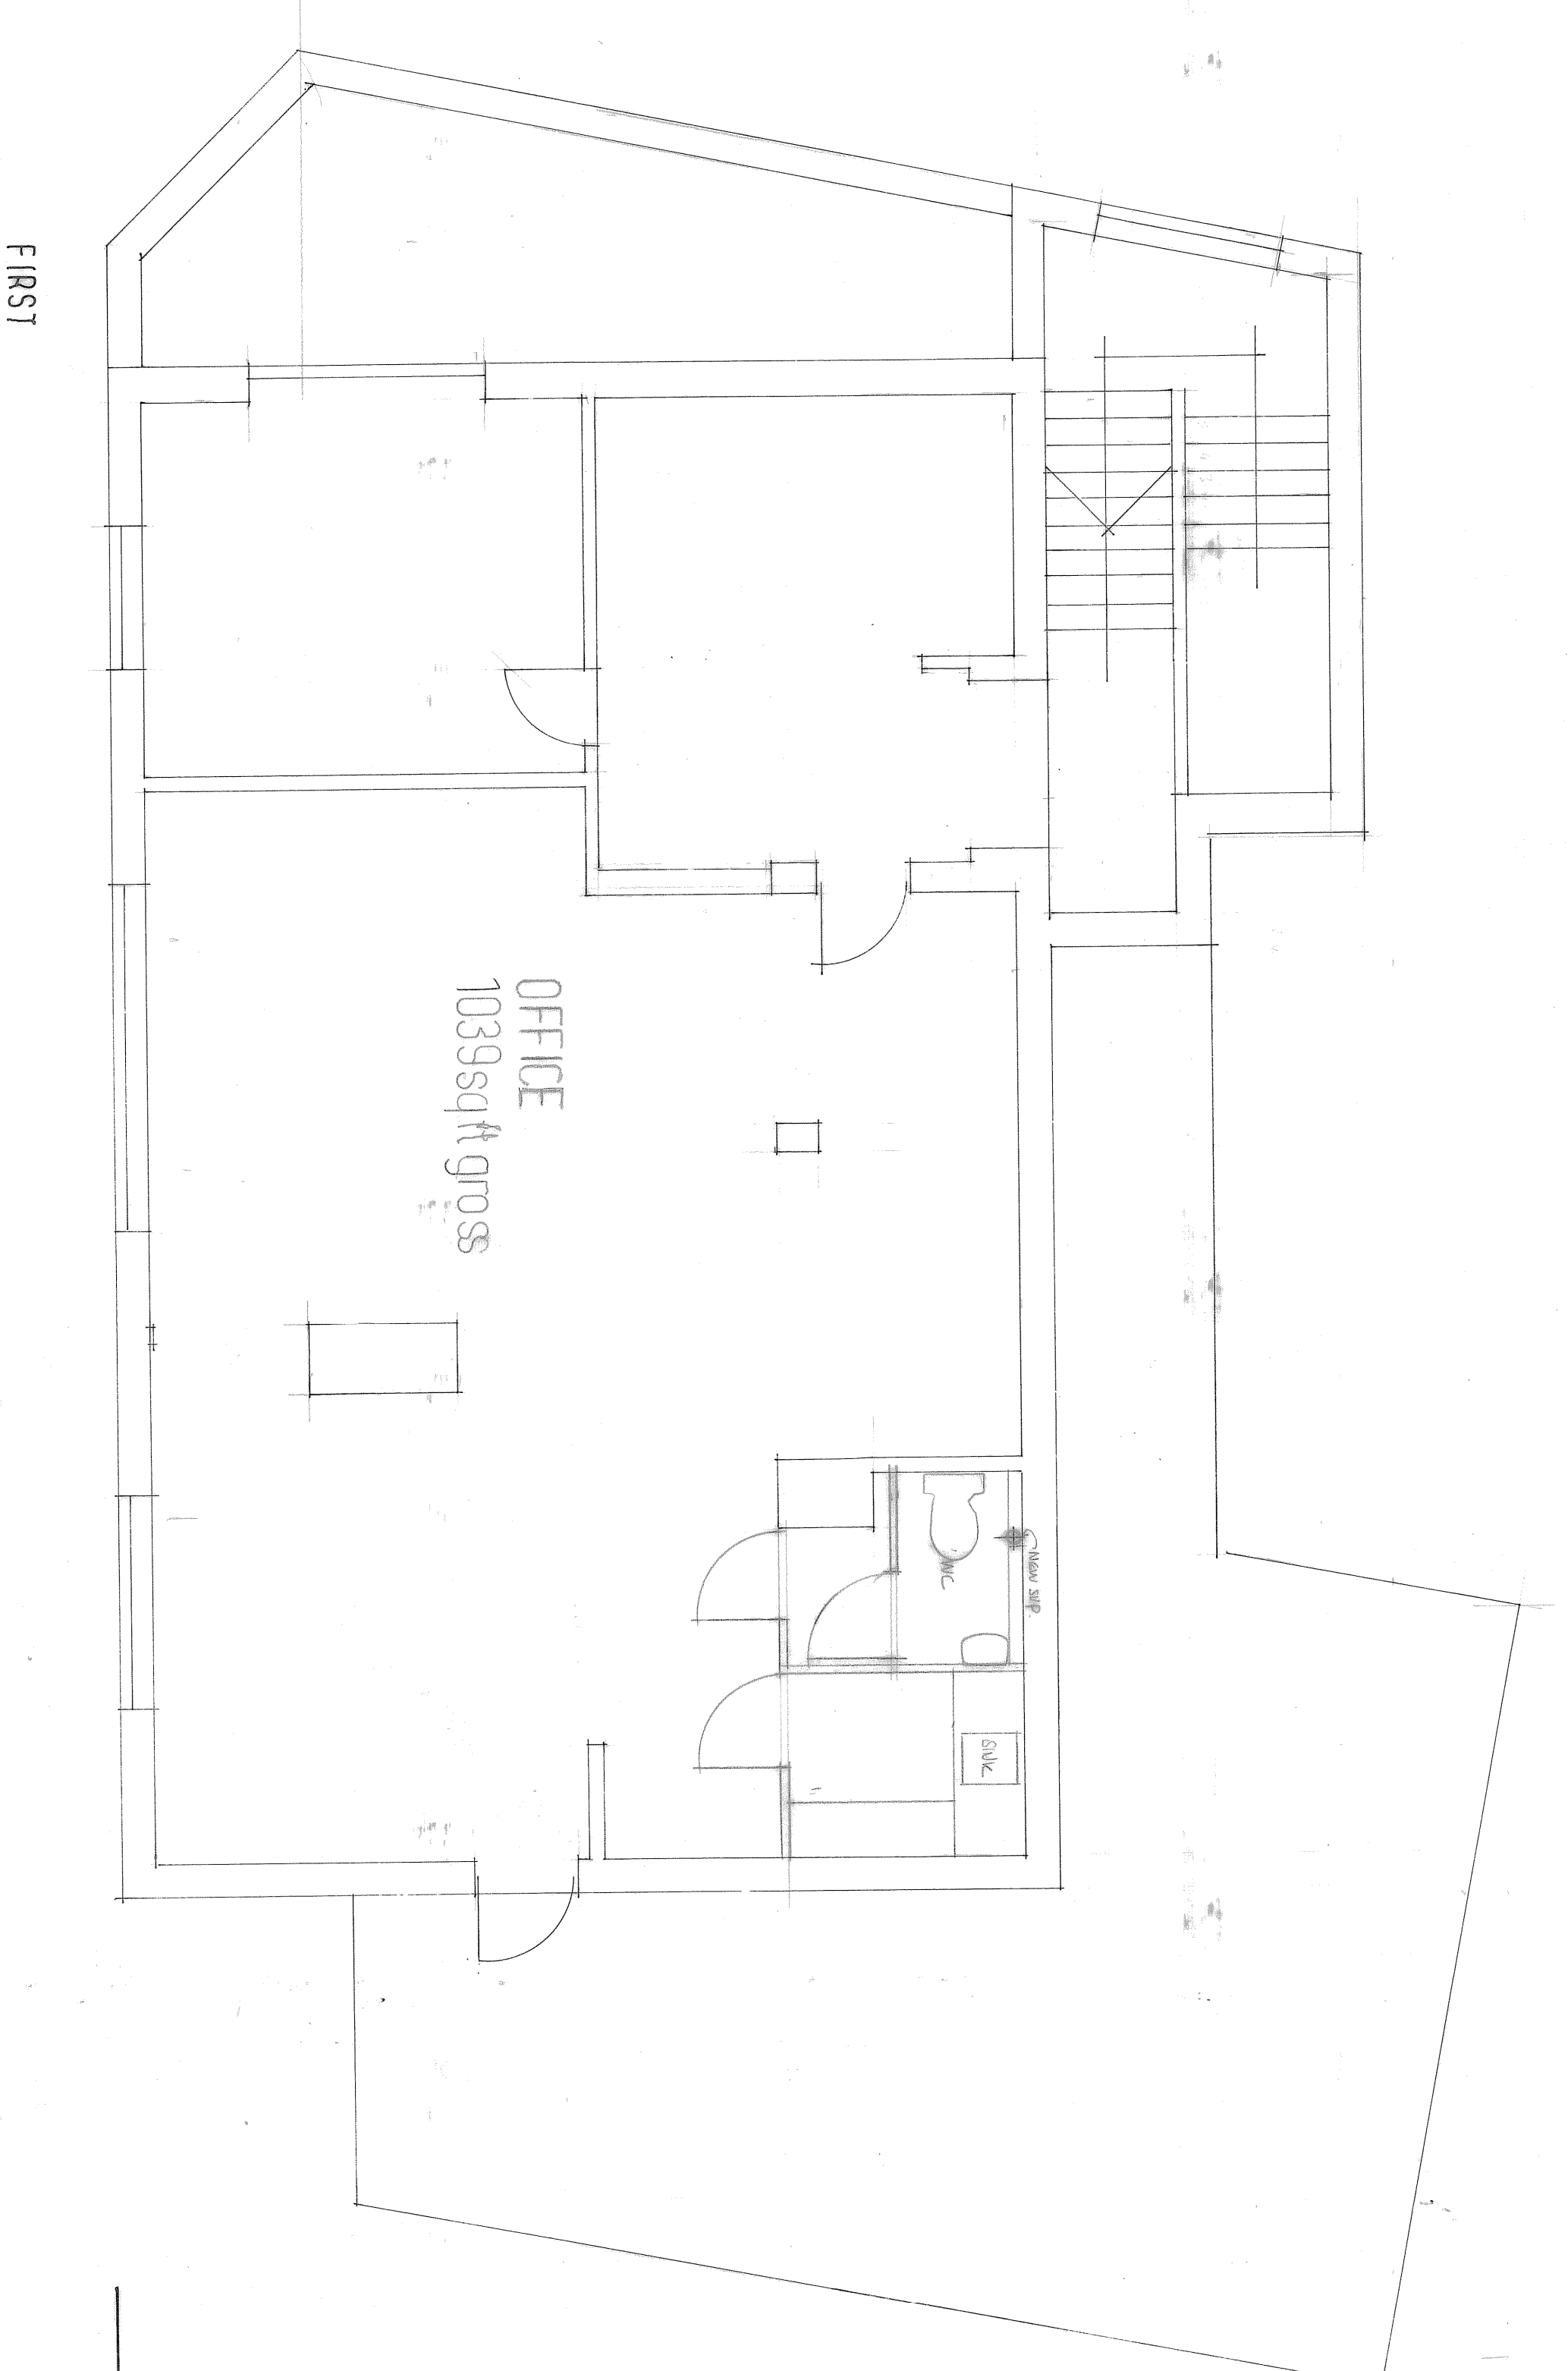


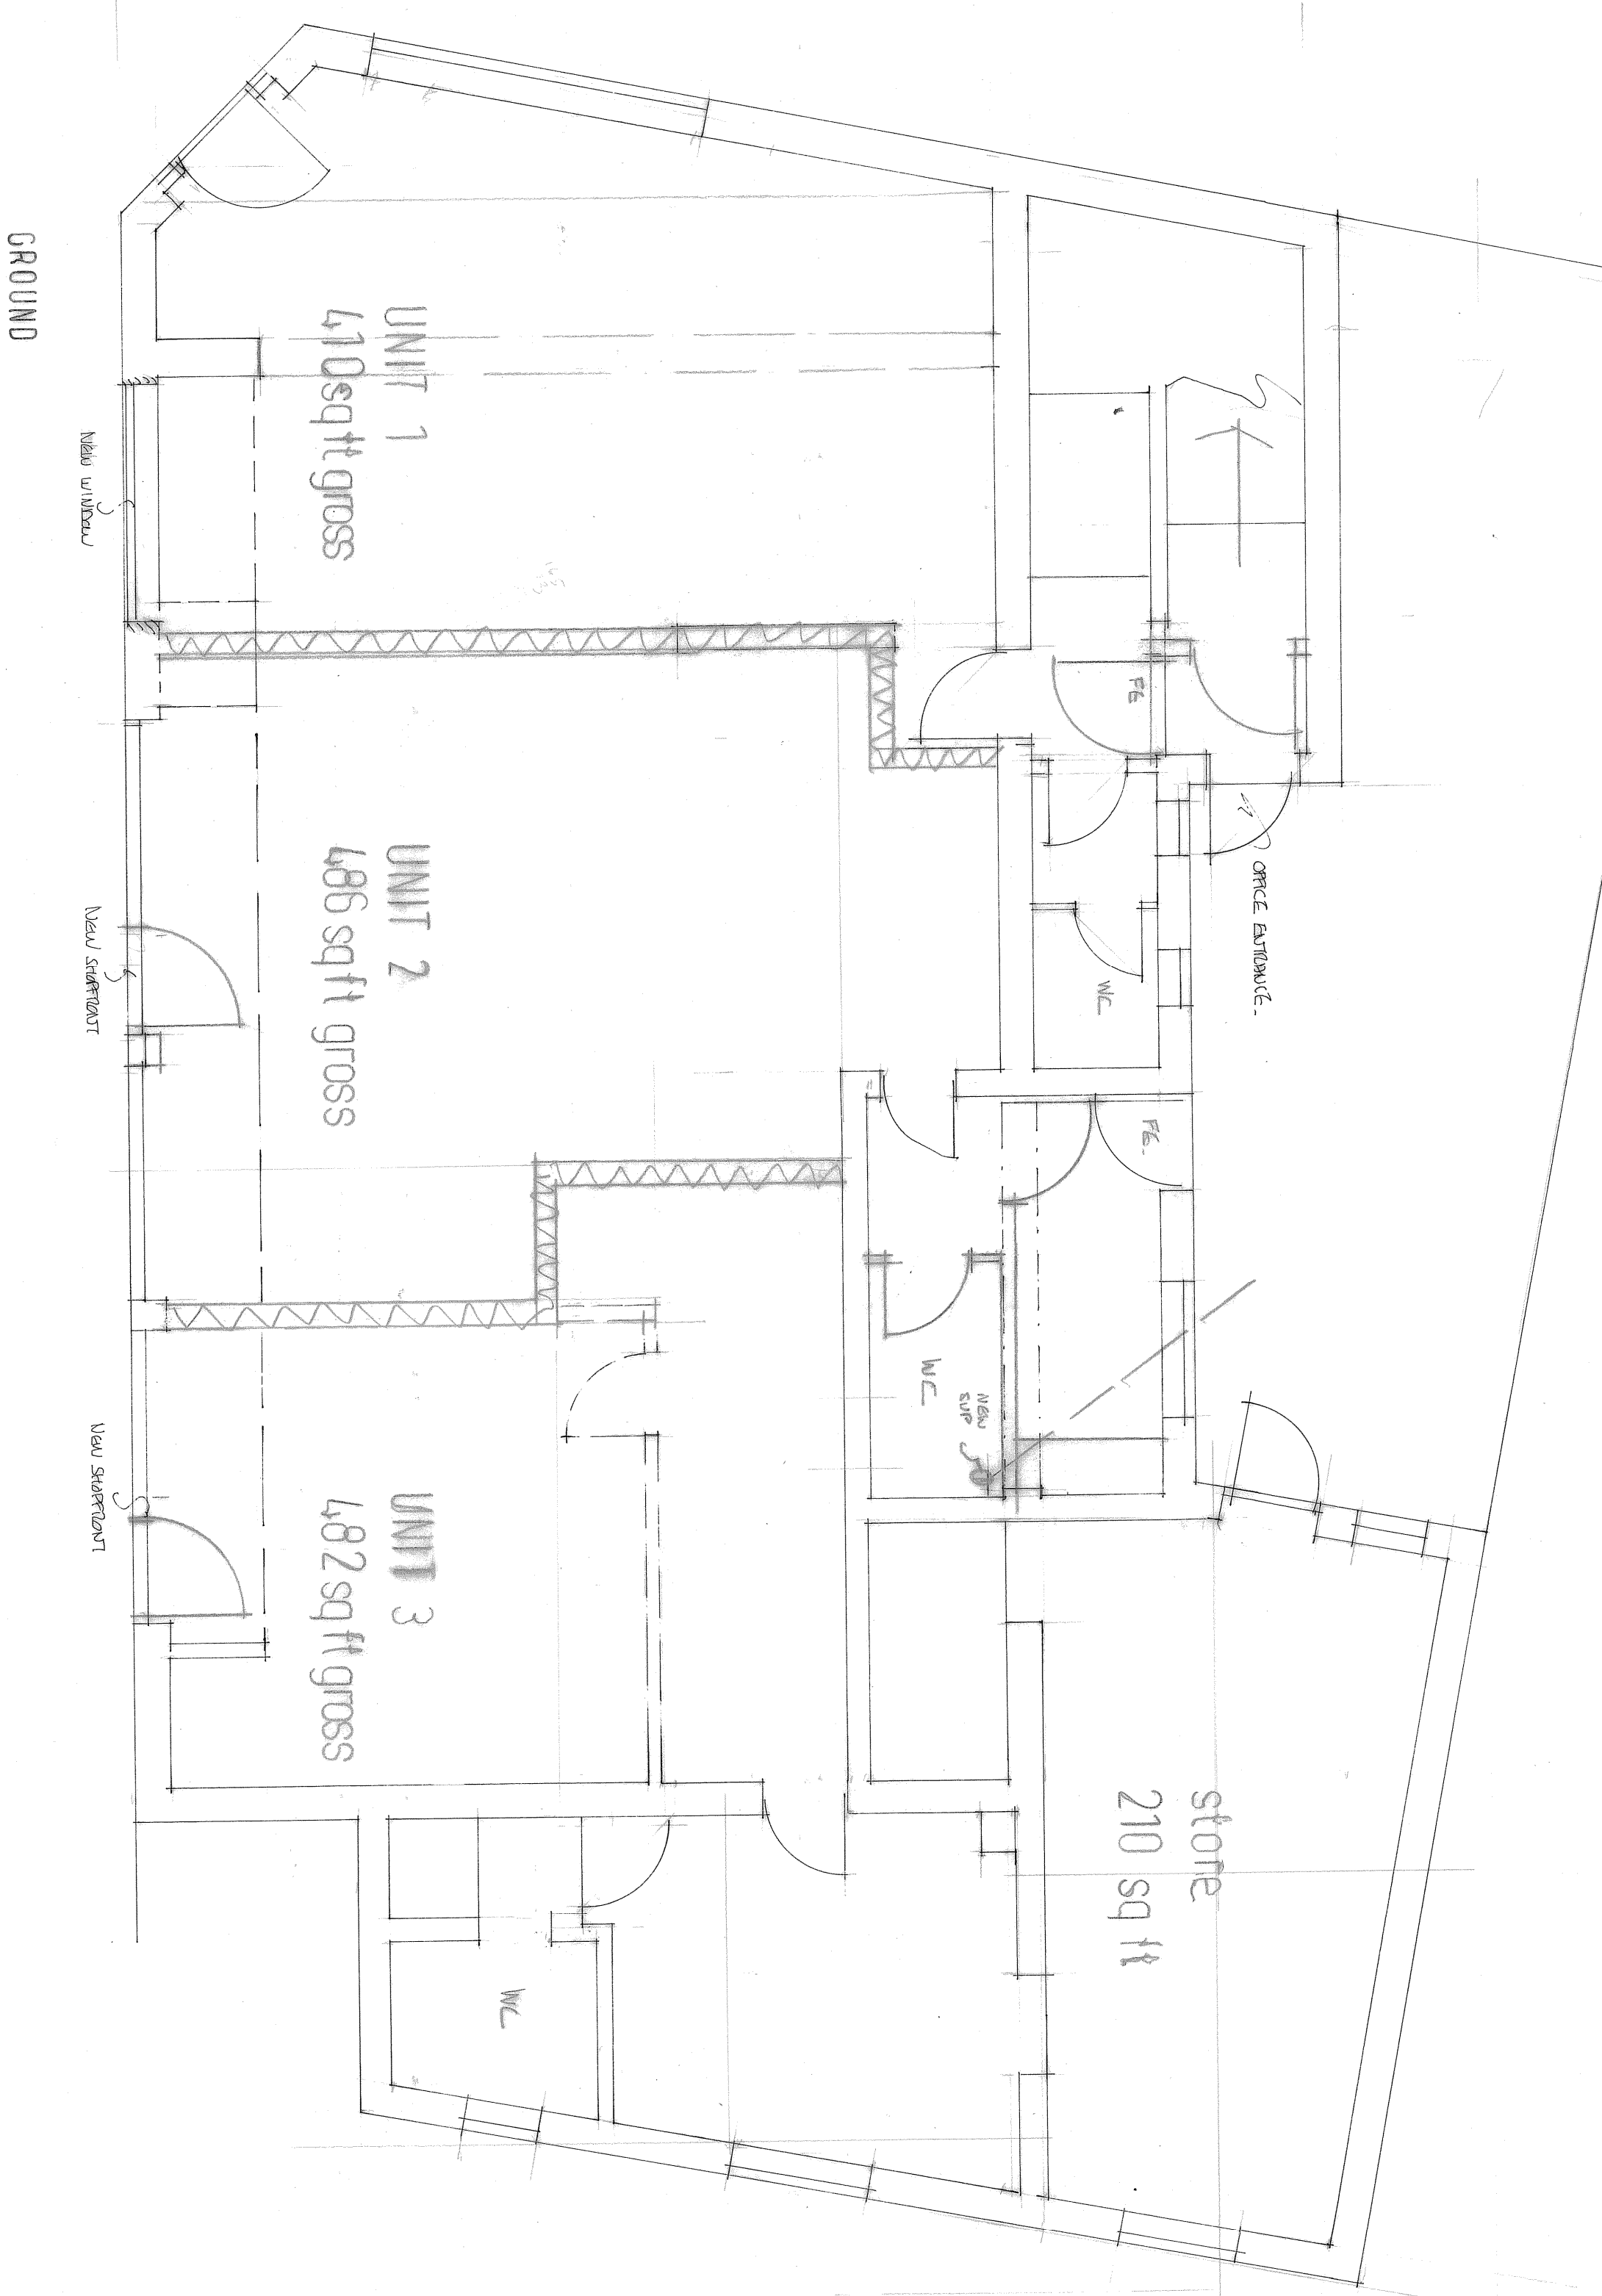

Proposed Shop Units &
Car Park

213 Halifax Road
Huddersfield

April 2019

Proposed Plans & Elevations

Scale. 1.50 & 1.100

John B Cheetham - Architect
24 Pollard Way
Gomersal
Cleckheaton
BD19 4PR

Dwg. 562.2