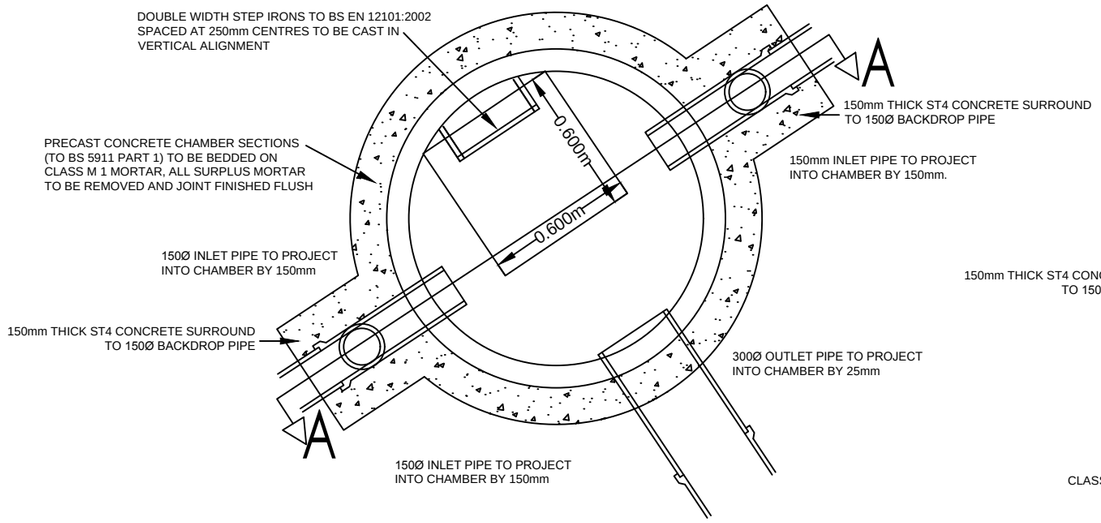

PLAN OF CATCH PIT Scale 1:25

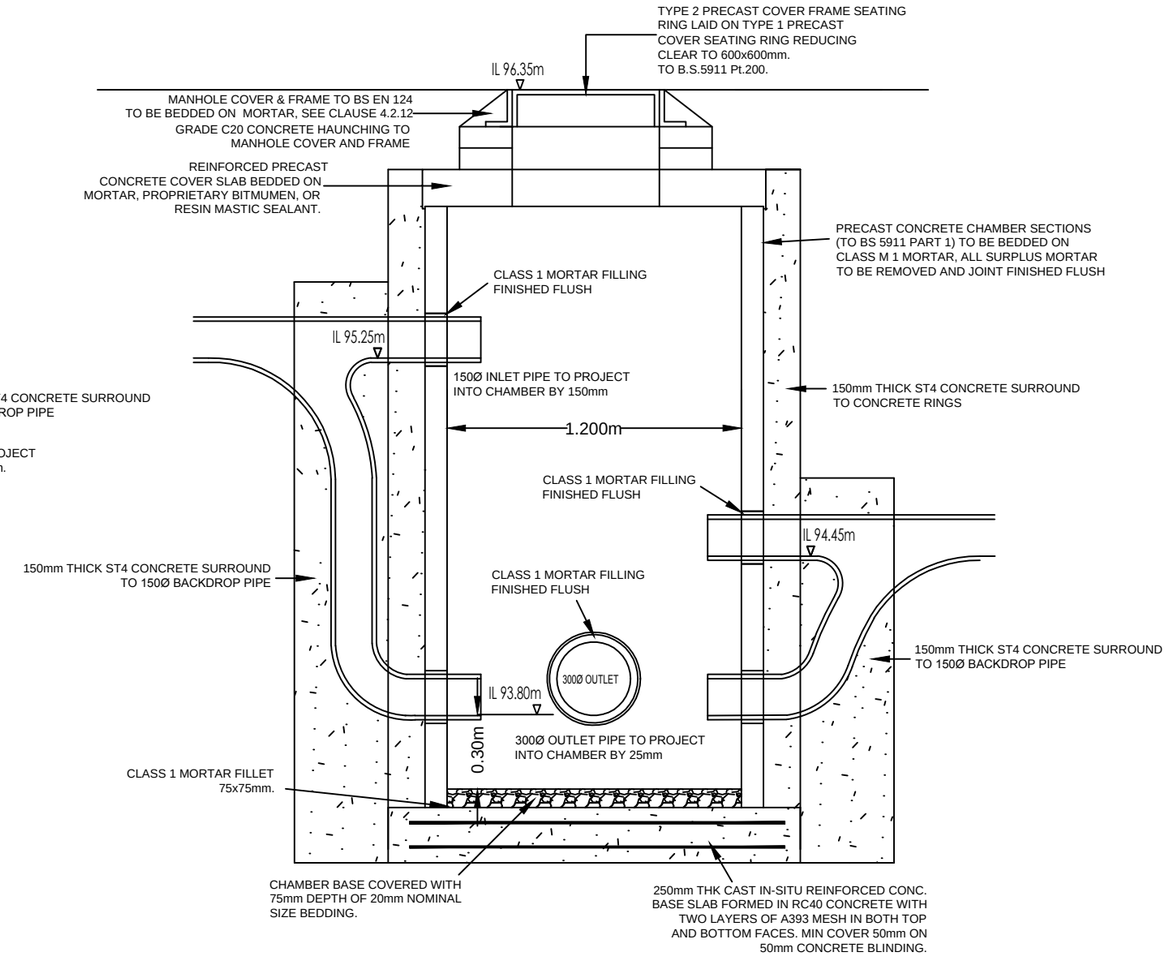

SECTION A-A THRO' CATCH PIT Scale 1:25

sanderson associates (consulting engineers) ltd
Highways | Traffic | Transportation | Water
T 01924 844080 mail@sandersonassociates.co.uk
F 01924 844081 www.sandersonassociates.co.uk

Milner House Ltd
Three Valleys, Cold Mill Lane
New Mill, Holmfirth

Catch Pit S1 Details

Rev	Amendment	Drawn	Date	Checked
B	Amended to suit re-design	LM	21.03.19	
A	Amended to suit re-design	LM	15.02.19	

Scale	1:25	Drawn By	LM
Drawing Size	A3	Checked By	PJM
Date	24.10.18	Approved By	PJM
Drawing Number	9841-003	Rev	B

FILE REF:

© Sanderson Associates (Consulting Engineers) Ltd.