




WEST ELEVATION AS PROPOSED ~ 1:100

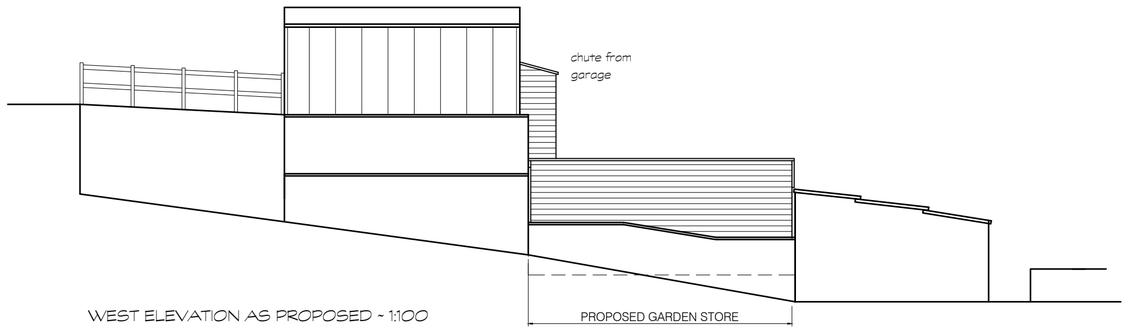

EAST ELEVATION AS PROPOSED ~ 1:100

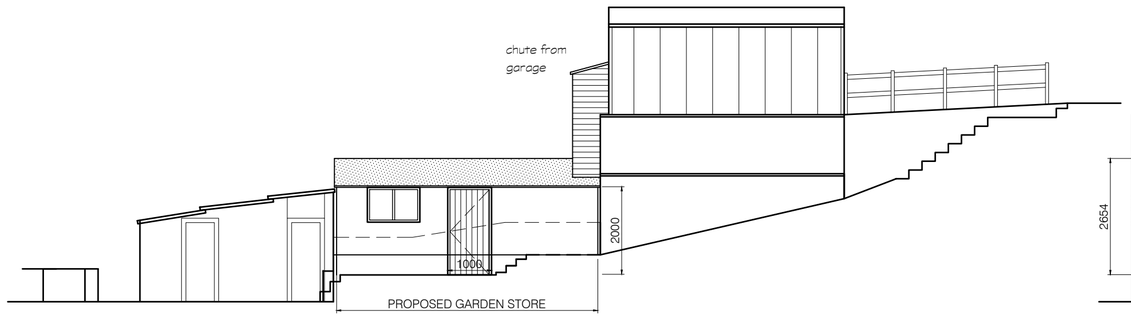

SOUTH ELEVATION AS PROPOSED ~ 1:100

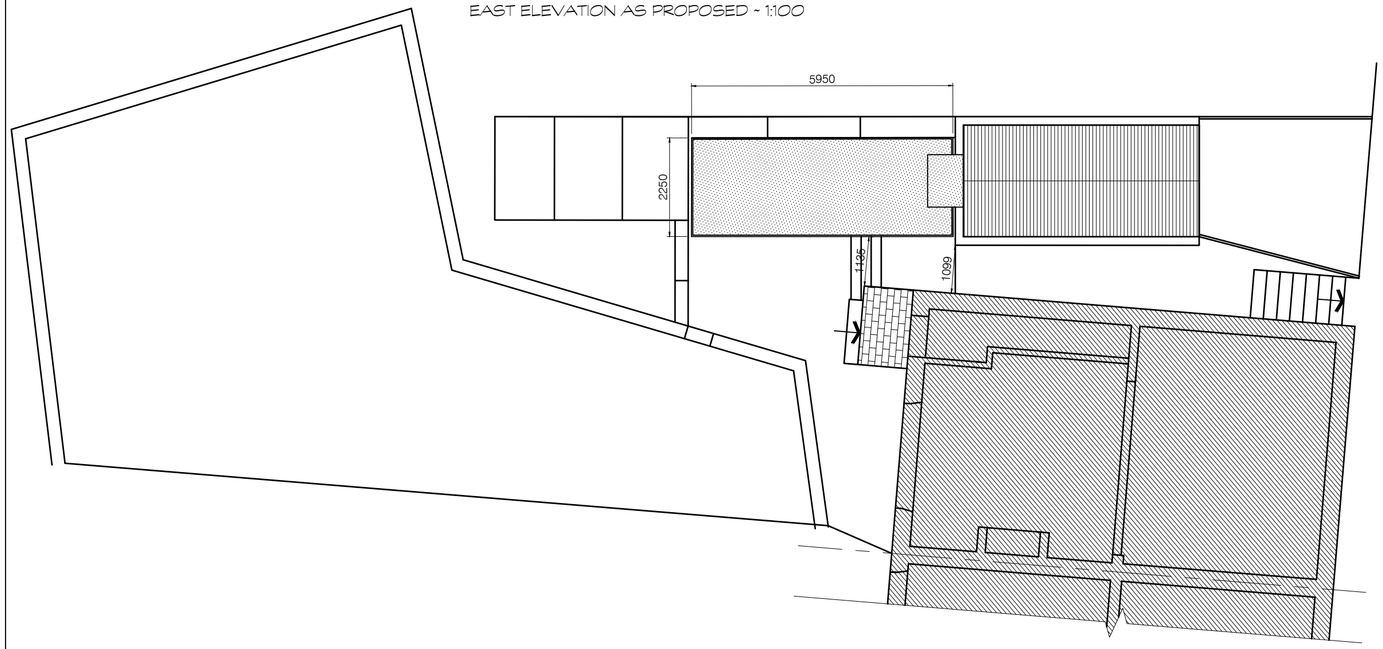

SITE PLAN AS PROPOSED ~ 1:100

0 1 2 3 4 5 6 7 8 9 10m

DO NOT SCALE IF IN DOUBT ASK

No part of this drawing may be reproduced without prior written permission from J M H Design
J M H Design reserves all copyrights on its designs.

THIS DRAWING IS INTENDED FOR PLANNING AND BUILDING REGULATION SUBMISSIONS ONLY - AND SHOULD NOT BE USED AS A WORKING DRAWING FOR BUILDING PURPOSES

BOUNDARYS, ANGLES & DIMENSIONS ARE TO BE CHECKED ON SITE BY THE MAIN CONTRACTOR PRIOR TO COMENCEMENT OF WORKS

CDM Regulations
Contractor to comply fully with managing for Health and Safety : Construction (Design and Management Regulations 2007)

REV	DETAILS	DATE	INITIAL
A	SHED LOWERED	24/04/19	MH

PROJECT MODIFICATIONS TO
539 NEW HEY ROAD,
HUDDERSFIELD, HD3 3XN

CLIENT Mr Mrs S FOULKES
53 LITTLESTONE ROAD,
NEW ROMNEY, KENT, TN28 8LN

TITLE
SITE PLAN
PROPOSED GARDEN STORE

DRG No. SF/05A SCALE 1:100 @ A2

DRN BY MH DATE 11/04/19

jmh.design
architectural & interior consultants

Poplar Studios,12 Liversedge Hall Lane,
Liversedge, West Yorkshire. WF15 7DB

t: 01924 518 592
e: info@jmhdesign.co.uk