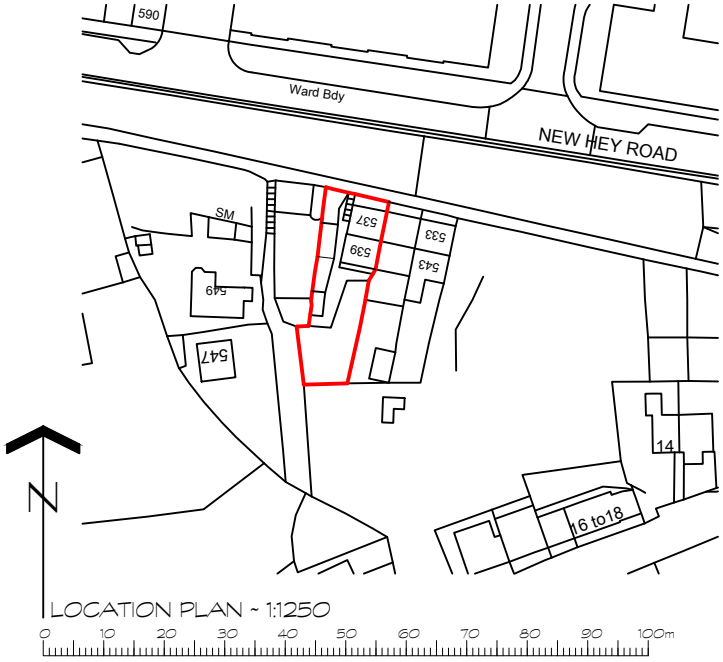

DO NOT SCALE IF IN DOUBT ASK

No part of this drawing may be reproduced without prior written permission from J M H Design
J M H Design reserves all copyrights on its designs.

THIS DRAWING IS INTENDED FOR PLANNING AND BUILDING REGULATION SUBMISSIONS ONLY - AND SHOULD NOT BE USED AS A WORKING DRAWING FOR BUILDING PURPOSES

BOUNDARYS, ANGLES & DIMENSIONS ARE TO BE CHECKED ON SITE BY THE MAIN CONTRACTOR PRIOR TO COMENCEMENT OF WORKS

CDM Regulations
Contractor to comply fully with managing for Health and Safety : Construction (Design and Management Regulations 2007)

REV	DETAILS	DATE	INITIAL

PROJECT MODIFICATIONS TO
537/539 NEWHEY ROAD
HUDDERSFIELD HD3 3XN

CLIENT Mr Mrs S FOULKES
53 LITTLESTONE ROAD
NEW ROMNEY KENT TN28 8LN

TITLE
LOCATION PLAN

DRG No. SF/01 SCALE 1:1250 @ A4

DRN BY MH DATE 20/04/2019

jmh.design
architectural & interior consultants

Poplar Studios,12 Liversedge Hall Lane,
Liversedge, West Yorkshire. WF15 7DB

t: 01924 518 592
e: info@jmhdesign.co.uk