



NOTE:
THIS DRAWING HAS BEEN PRODUCED BY ELECTRONIC MEANS. SHOULD THE SCALE MEASUREMENTS BE TAKEN BY MEANS OTHER THAN ELECTRONIC (e.g. FROM A PRINTED COPY), THE FOLLOWING MUST BE TAKEN INTO CONSIDERATION BEFORE SCALING IS UNDERTAKEN:
1. ENSURE THAT THE COPY HAS BEEN PRINTED/PLOTTED ON THE STATED SHEET SIZE WITH THE PLOTTING SCALE SET TO A CORRECT RATIO.
2. ENSURE THAT AN ADEQUATE ALLOWANCE (DEPENDANT ON THE STATED SCALE) IS MADE FOR THE INEVITABLE DISTORTIONS INTRODUCED BY PLOTTING/PRINTING AND COPYING PROCESSES.
3. MARKED CRITICAL DIMENSIONS ARE TO BE REGARDED AS HAVING PRECEDENCE OVER THE SCALED VALUES.

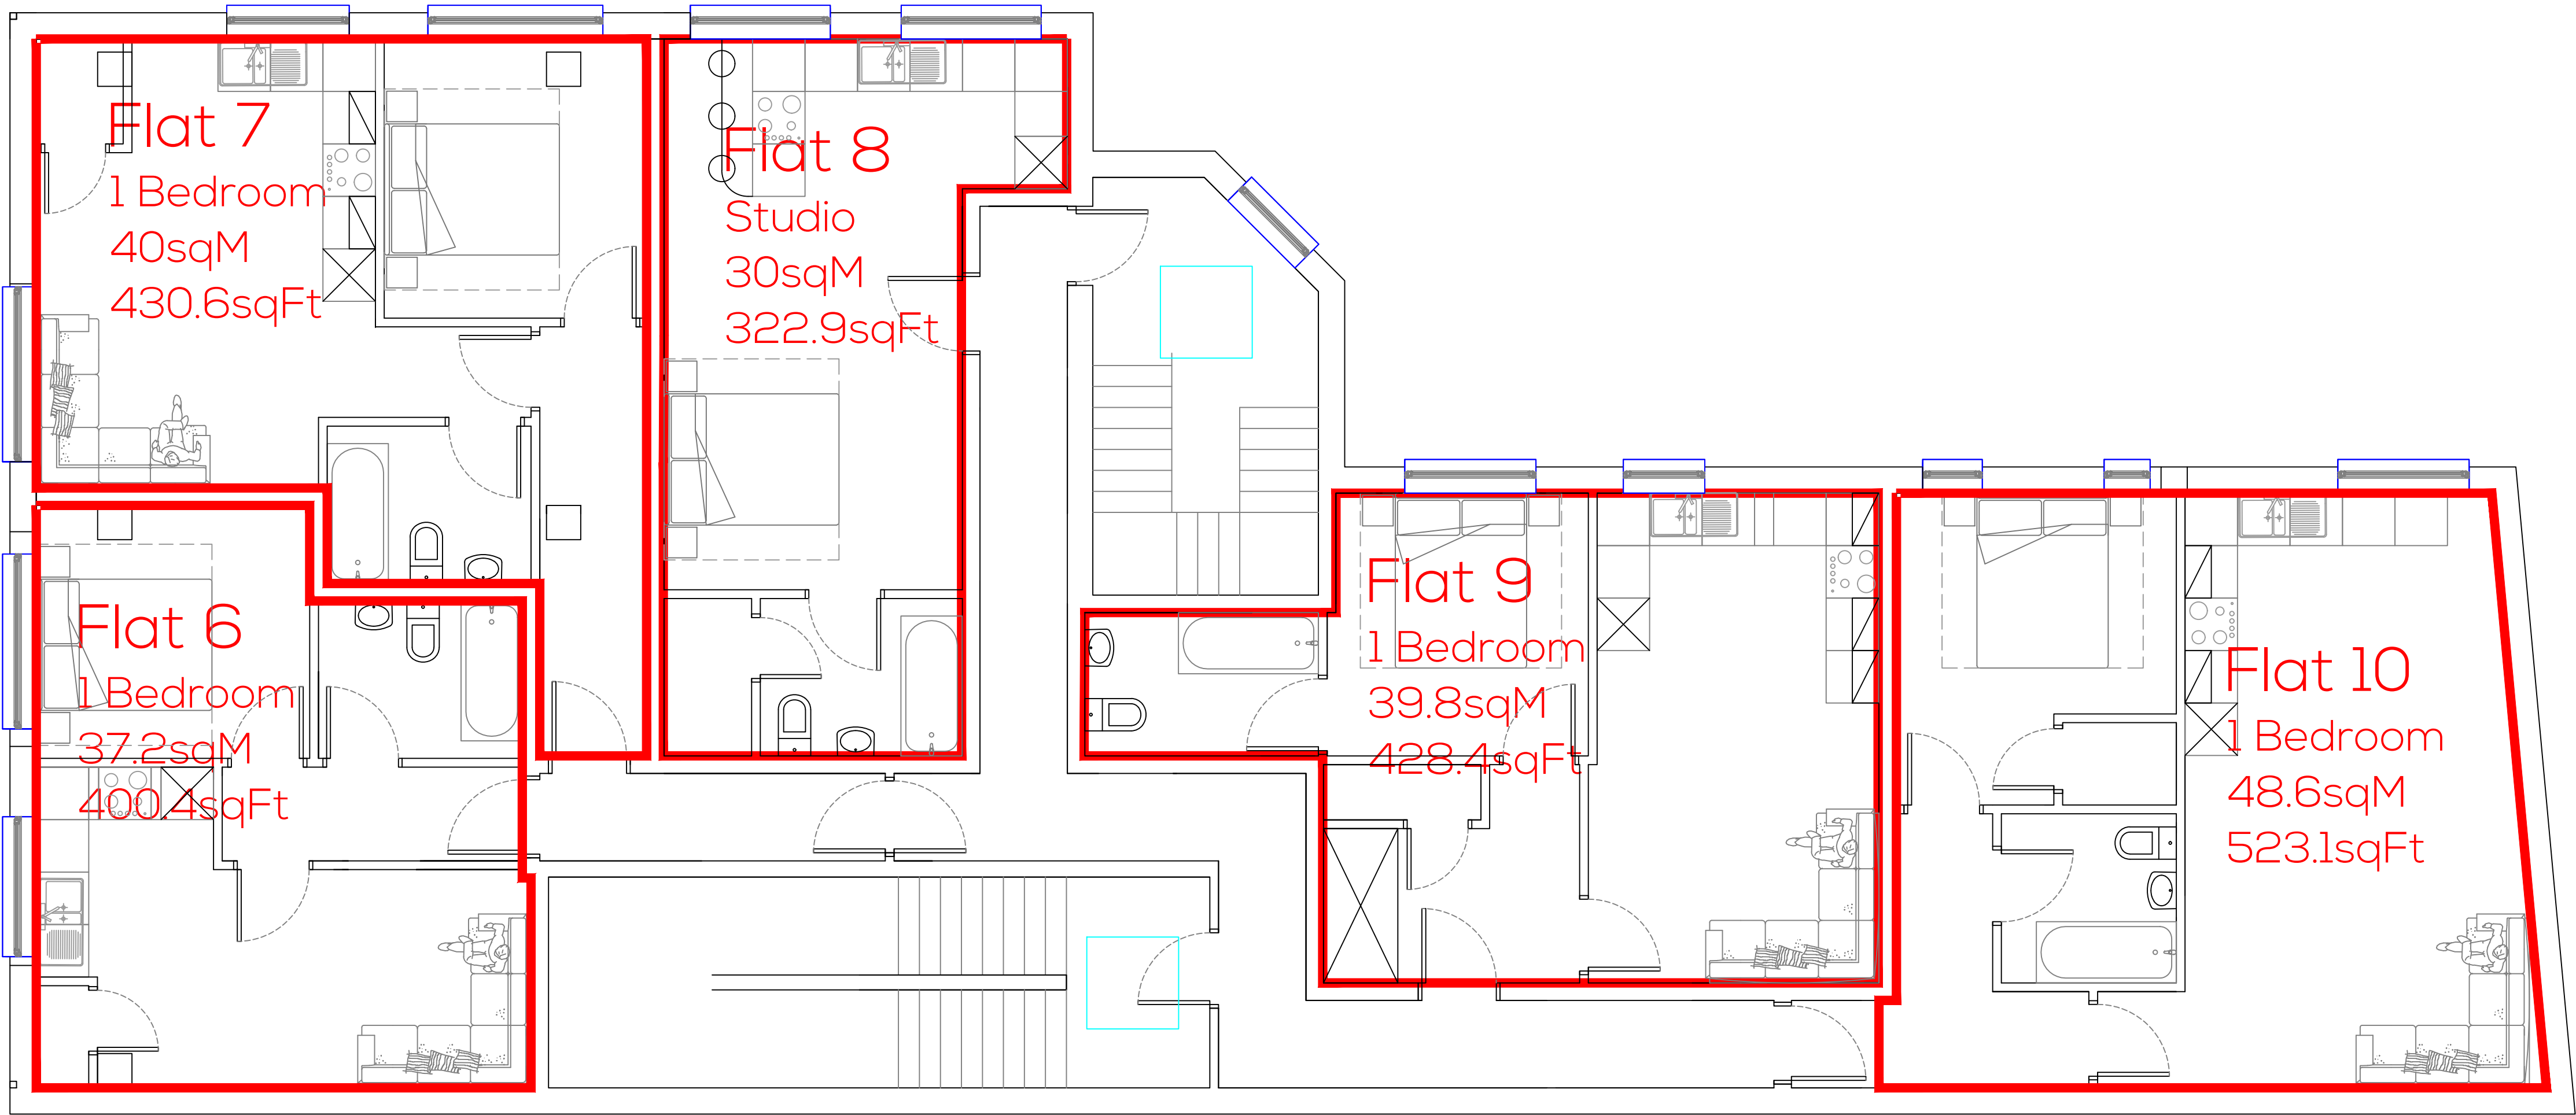


Proposed Second Floor Unit Areas
Scale 1:50

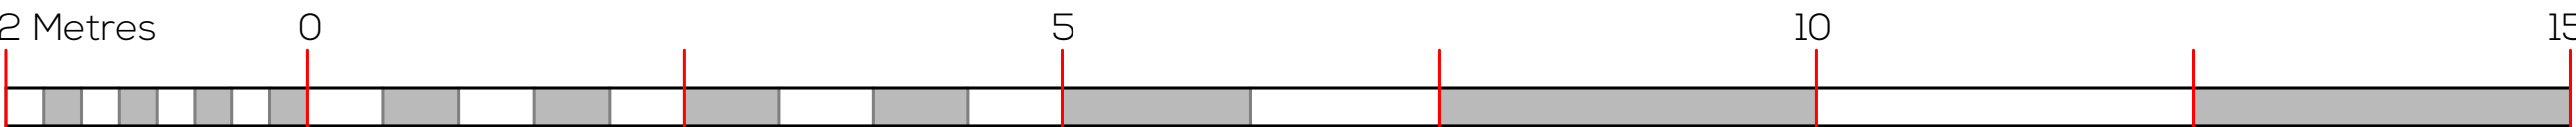

Scale 1:50

Associated Drawings				
Drawing No.	Drawing Name			
Rev.	Date	Description	Drawn	Checked
A	18/04/18	Revised layouts and door locations.	TJM	TMB

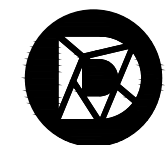

Dapatchi
ARCHITECTURE

Dapatchi Architecture
57 Tickhill Road,
Balby, Doncaster, DN4 8QN
t +44 (0)1302 965585
e info@dapatchi.com

Project

Huddersfield

Project Address

16-18 Cloth Hall St,
Huddersfield

Drawing Number

018/053/A/207A

Drawing Name

Proposed Second
Floor Unit Areas

Drawn by	TJM	Checked by	TMB	Date	26/11/2018
Drawing Size	A1	Drawing Scale	As shown @ A1	Drawing Type	For Comment

Dapatchi Group shall have no responsibility for any use made of this document other than for that which it was prepared and issued.

All dimensions should be checked on site.
Any drawing errors or divergencies should be brought to the attention of Dapatchi Group by Email to - tom.b@dapatchi.com

The information contained in this drawing is the sole property of the Dapatchi Group. Any reproduction in part or whole without the written permission of the Dapatchi Group is strictly prohibited.