TO BE READ IN CONJUNCTION WITH ALL ASSOCIATED DRAWINGS

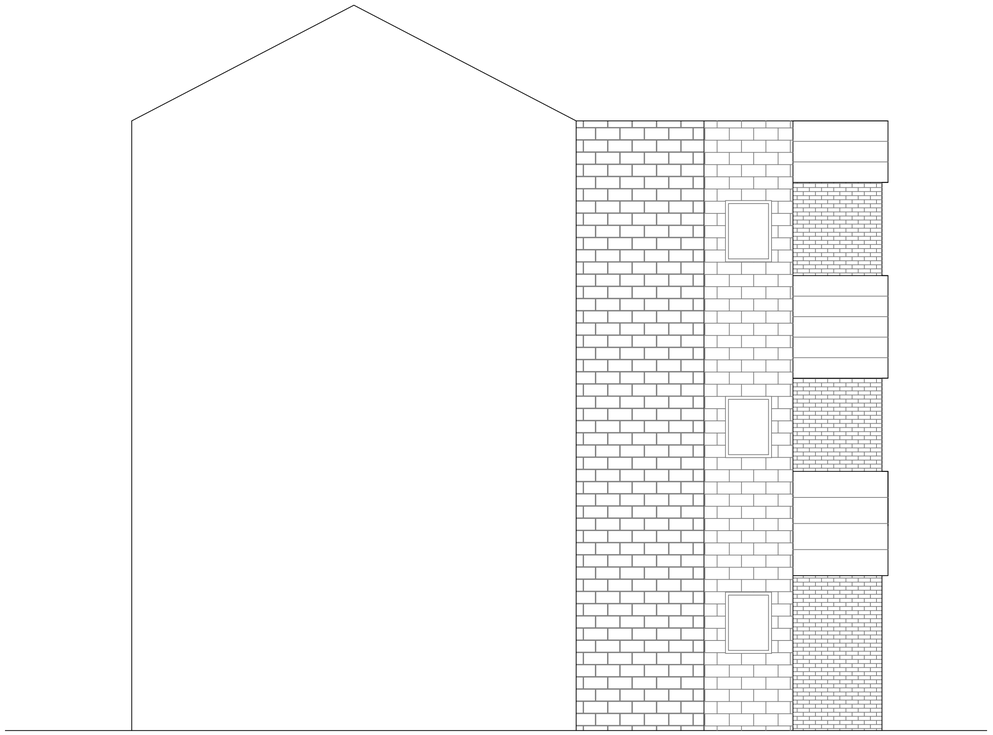

Existing North Elevation

Scale 1:50

Existing South Elevation

Scale 1:50

2 Metres 0 5 10 15

Scale 1:50

NOTE:
THIS DRAWING HAS BEEN PRODUCED BY ELECTRONIC MEANS. SHOULD THE SCALE MEASUREMENTS BE TAKEN BY MEANS OTHER THAN ELECTRONIC (e.g. FROM A PRINTED COPY), THE FOLLOWING MUST BE TAKEN INTO CONSIDERATION BEFORE SCALING IS UNDERTAKEN:
1. ENSURE THAT THE COPY HAS BEEN PRINTED/PLOTTED ON THE STATED SHEET SIZE WITH THE PLOTTING SCALE SET TO A CORRECT RATIO.
2. ENSURE THAT AN ADEQUATE ALLOWANCE (DEPENDANT ON THE STATED SCALE) IS MADE FOR THE INEVITABLE DISTORTIONS INTRODUCED BY PLOTTING/PRINTING AND COPYING PROCESSES.
3. MARKED CRITICAL DIMENSIONS ARE TO BE REGARDED AS HAVING PRECEDENCE OVER THE SCALED VALUES.

Associated Drawings

Drawing No.	Drawing Name
-	-

Rev.	Date	Description	Drawn	Checked
-	-	-	-	-

Dapatchi ARCHITECTURE

Dapatchi Architecture
57 Tickhill Road,
Balby, Doncaster, DN4 8QN
t +44 (0)1302 965585
e info@dapatchi.com

Project
Huddersfield

Project Address
16-18 Cloth Hall St,
Huddersfield

Drawing Number
018/053/A/402

Drawing Name
Existing Elevations
2

Drawn by	Checked by	Date
TJM	TMB	26/11/2018
Drawing Size	**Drawing Scale**	**Drawing Type**
A1	As shown @ A1	For Comment

Dapatchi Group shall have no responsibility for any use made of this document other than for that which it was prepared and issued.

All dimensions should be checked on site
Any drawing errors or divergences should be brought to the attention of Dapatchi Group by Email to - tom.b@dapatchi.com

The information contained in this drawing is the sole property of the Dapatchi Group. Any reproduction in part or whole without the written permission of the Dapatchi Group is strictly prohibited.