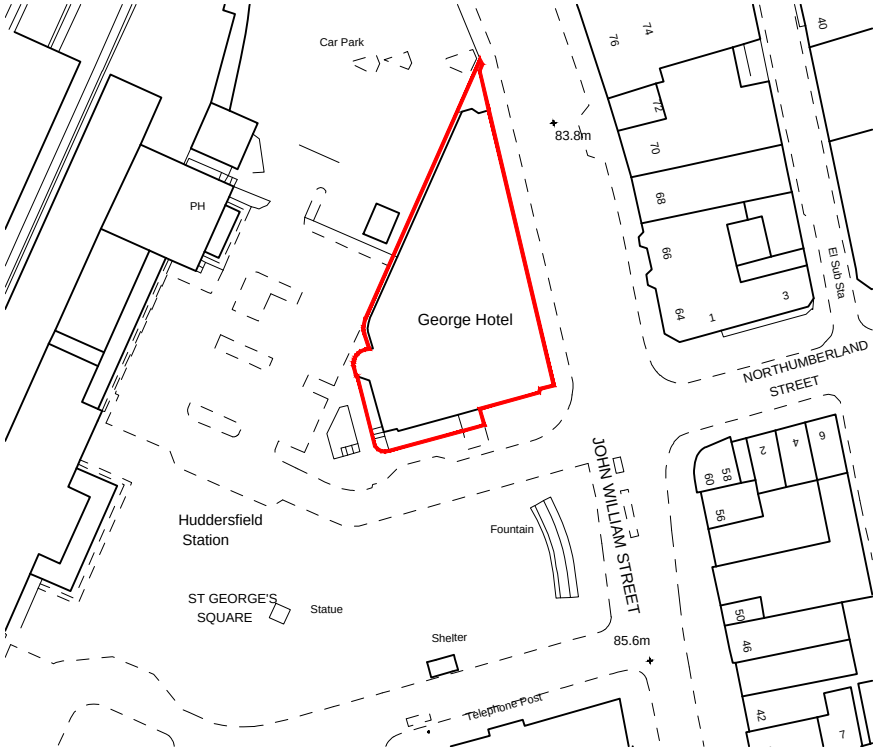



Only figured dimensions should be used.

Scaled dimensions should be checked with the Architect.

This drawing together with the design, is the property and copyright of the Architect and must not be reproduced without written permission

acumen
designers & architects

acumenarchitects.co.uk 01484 546000

Headrow House, Old Leeds Road, Huddersfield, HD1 1SG

| Client | Project | Description | Project No | Drawing No | | Rev |
|---|---|---|---|---|---|---|
| NORTHPOINT LIVING DEVELOPMENTS | THE GEORGE HOTEL ST GEORGES SQUARE | LOCATION PLAN | 2589 | LOC | | - |
| | | | Scale 1:1250 @ A4 | Date Drawn APR '19 | Drawn By JF | Auth By JC |

File:loc Z:\Active Projects\ACTIVE PROJECTS\2294 - George Hotel\1 DRAWINGS\3 PLANNING\2 FULL APPLICATION\2294 The George Hotel Full Planning Set April 2019 Printed By: James

| rev | description | drwn | auth | date |
|---|---|---|---|---|

DO NOT SCALE OFF THIS DRAWING

Purpose of Issue

Planning ● Building Regs ○ Tender ○ Comment ○ Approval ○ Construction ○