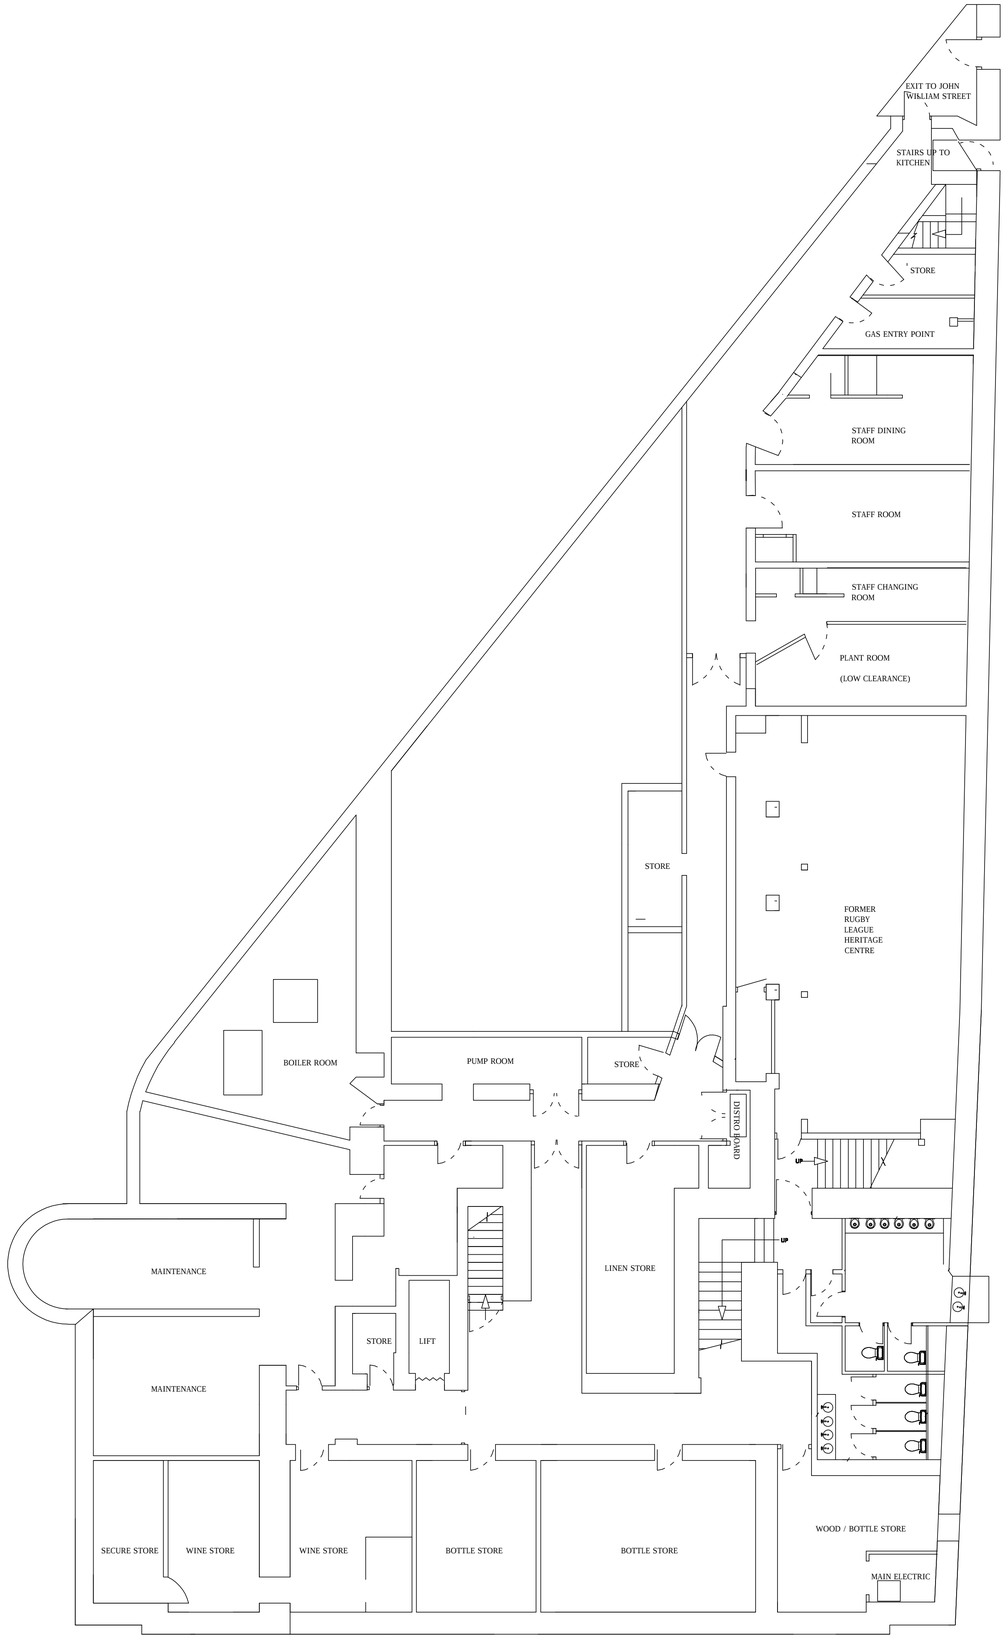


EXISTING BASEMENT PLAN

Only figured dimensions should be used.

Scaled dimensions should be checked with the Architect.

This drawing together with the design, is the property and copyright of the Architect and must not be reproduced without written permission

acumen
designers & architects
acumenarchitects.co.uk 01484 546000
Headrow House, Old Leeds Road, Huddersfield, HD1 1SG

rev	description	drwn	auth	date

DO NOT SCALE OFF THIS DRAWING

Client
NORTH POINT LIVNING DEVELOPMENTS LTD.

Project
THE GEORGE HOTEL
ST GEORGES SQUARE

Project No	Drawing No	Rev
2294	01	

Description
EXISTING BASEMENT FLOOR PLAN

Scale	Date Drawn	Drawn By	Authorised By
1:100@ A1	MAY '19	JF	JC

\\fpcc-2\Acad Projects\CTEF\PROJECTS\2294 George Hotel 3 Min\BIDS\PLANNING\PLANS\PLOTS\2294 The George Hotel 3 Min.dwg Plotted By: Jim Hanley

Purpose of issue
Planning ● Building Regs ○ Tender ○ Comment ○ Approval ○ Construction ○