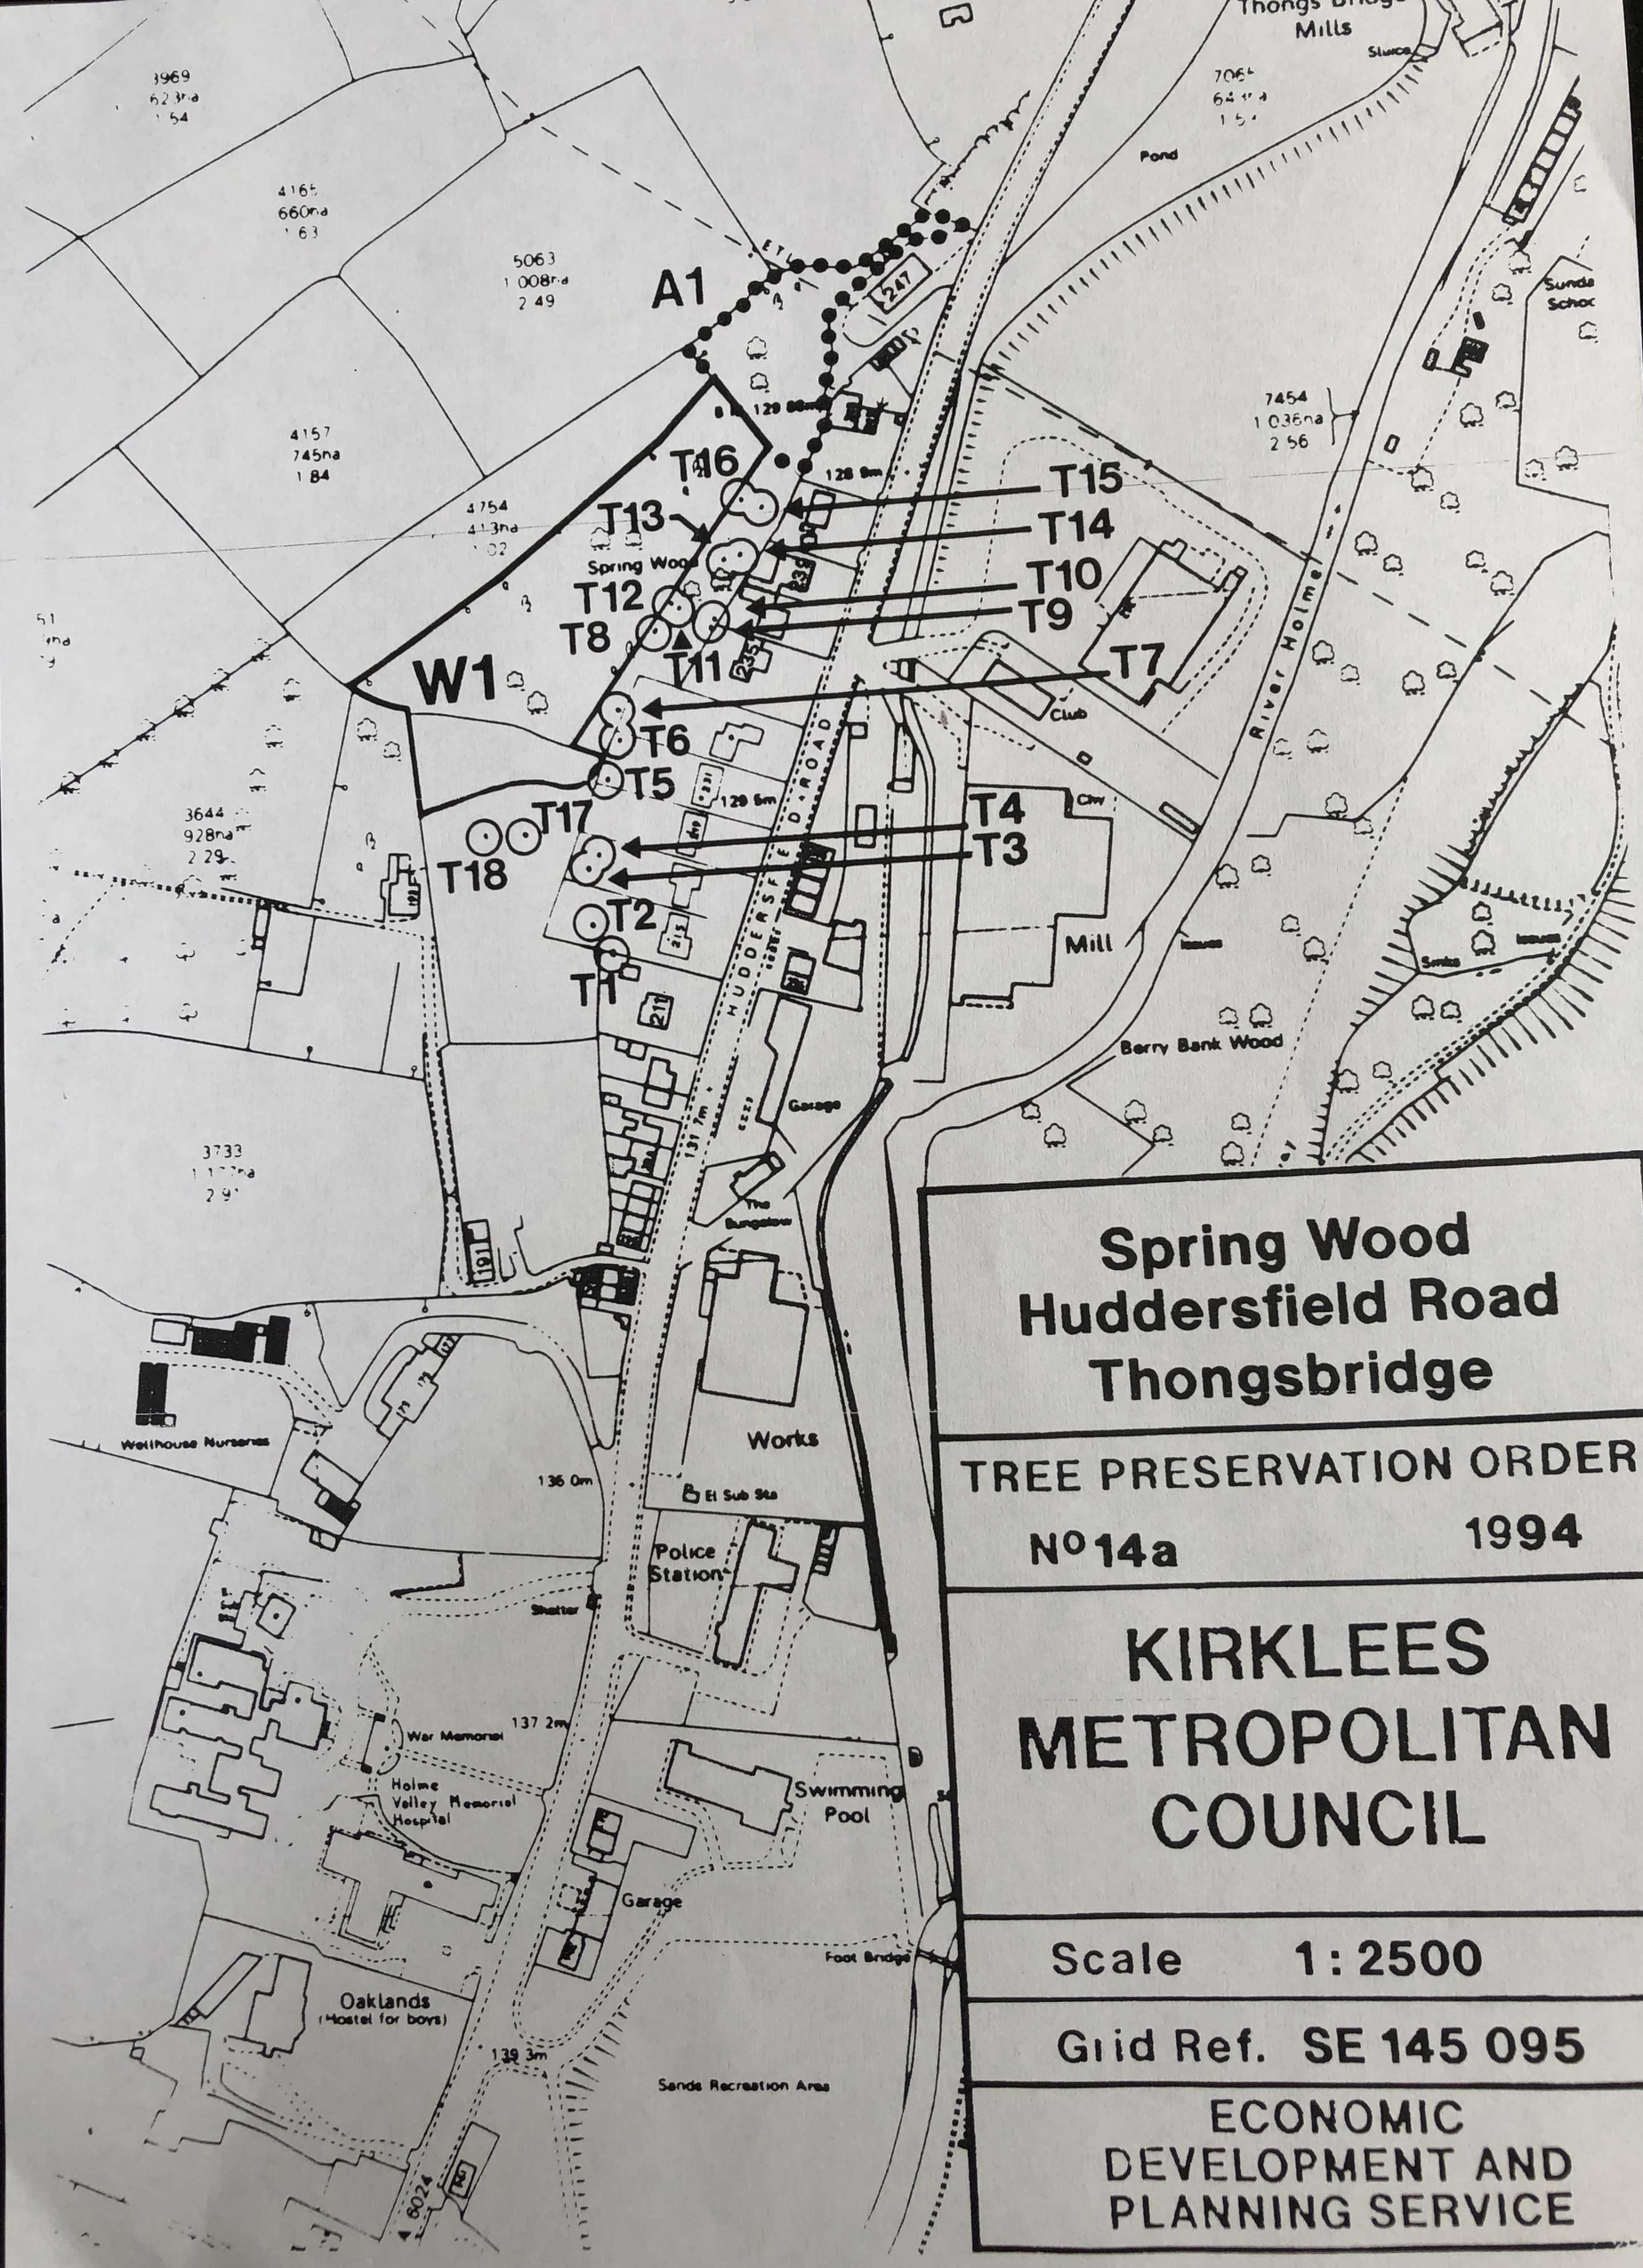
A1
W1
T1
T2
T3
T4
T5
T6
T7
T8
T9
T10
T11
T12
T13
T14
T15
T16
T17
T18
Spring Wood
Huddersfield Road
Thongsbridge
TREE PRESERVATION ORDER
No 14a
1994
KIRKLEES
METROPOLITAN
COUNCIL
Scale 1:2500
Grid Ref. SE 145 095
ECONOMIC
DEVELOPMENT AND
PLANNING SERVICE
Thongs Bridge Mills
Pond
River Holme
Club
Mill
Berry Bank Wood
Works
Police Station
Swimming Pool
Garage
Foot Bridge
Oaklands
(Hostel for boys)
Holme Valley Memorial Hospital
War Memorial
Shelter
Wellhouse Nurseries
Sands Recreation Area
Spring Wood
HUDDERSFIELD ROAD
120 6m
136 0m
137 2m
139 3m