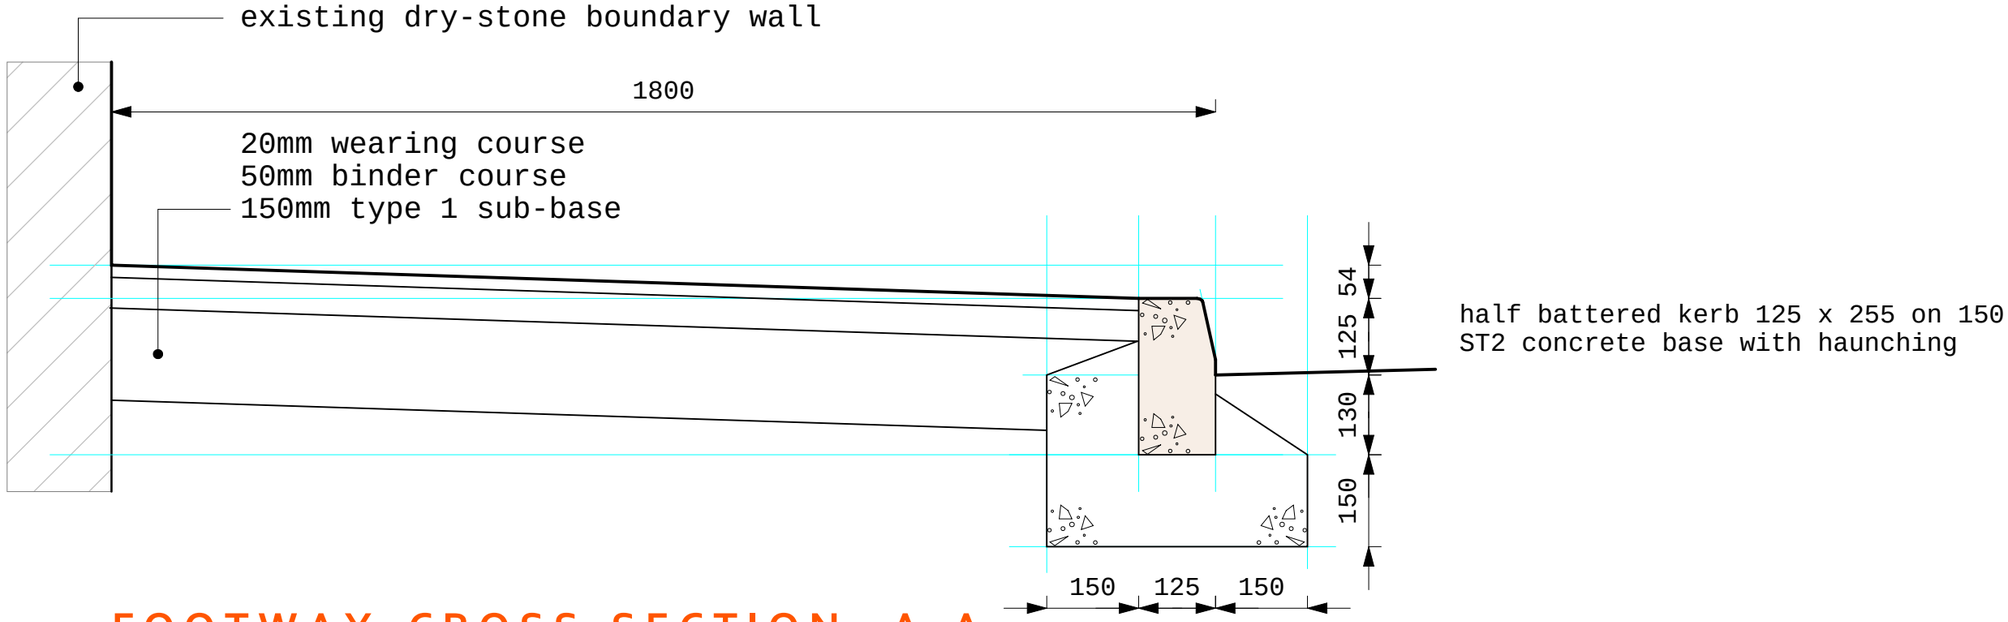

FOOTWAY CROSS-SECTION - A-A

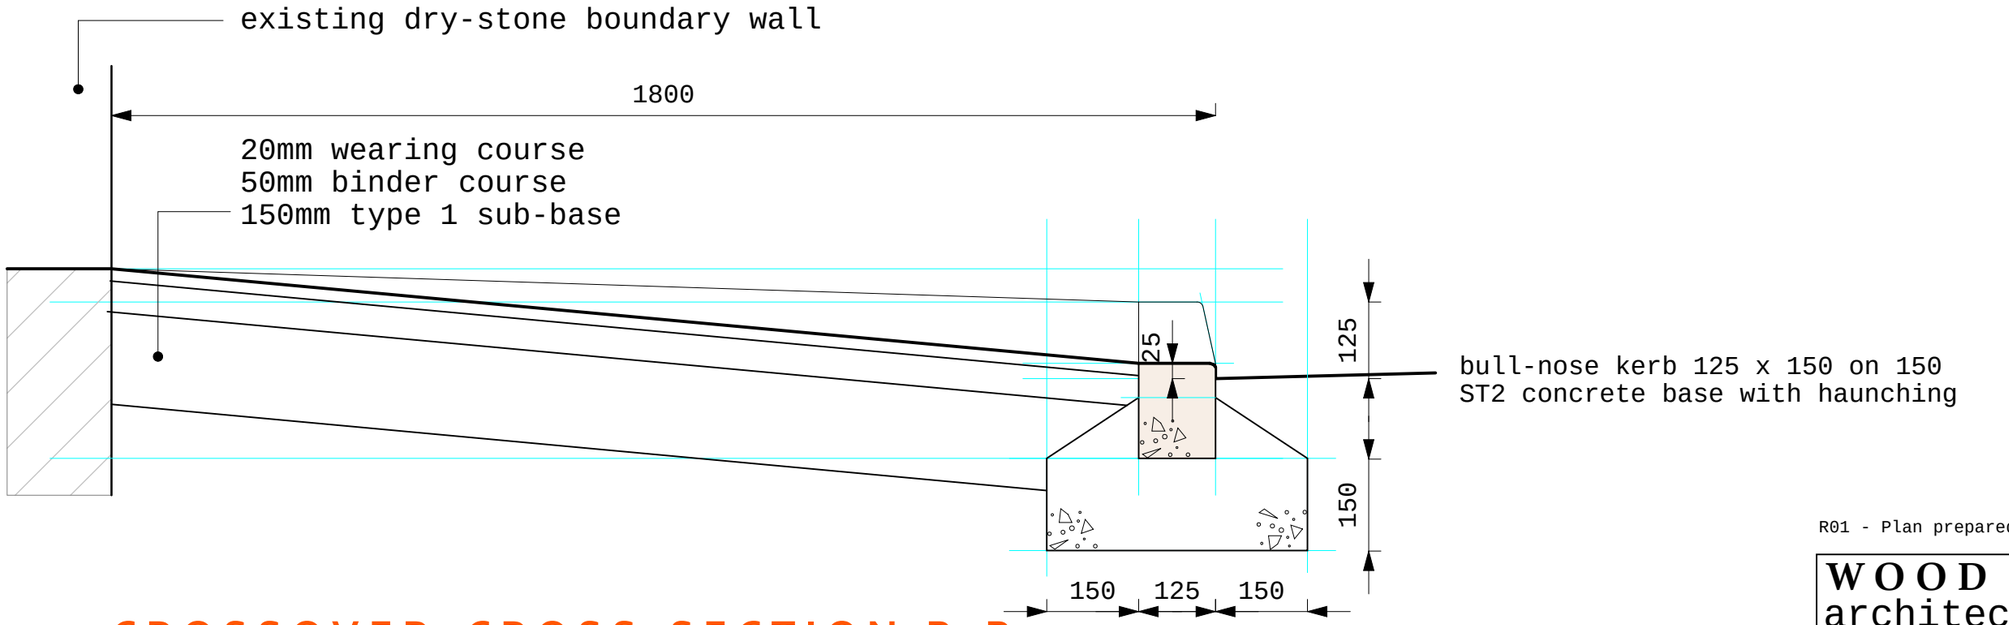

CROSSOVER CROSS-SECTION B-B

R01 - Plan prepared

WOOD ASSOCIATES
architecture+interiors
Acorn House , 6 Huddersfield Road , New Mill , Holmfirth , HD9 7JU

PROJECT

Proposed Revelopment,
Gynn Lane, Honley, Holmfirth

TITLE

PROPOSED GYNN LANE
FOOTPATH DETAILS

SCALE	DATE	DRAWING No.
1 : 10 @ A3	Apr 2019	17010D-92-R01