




REVISION		ENQUIRY NUMBER	SERIAL NUMBER		
REV	DETAILS OF AMENDMENT		DATE	NAME	CHECKED

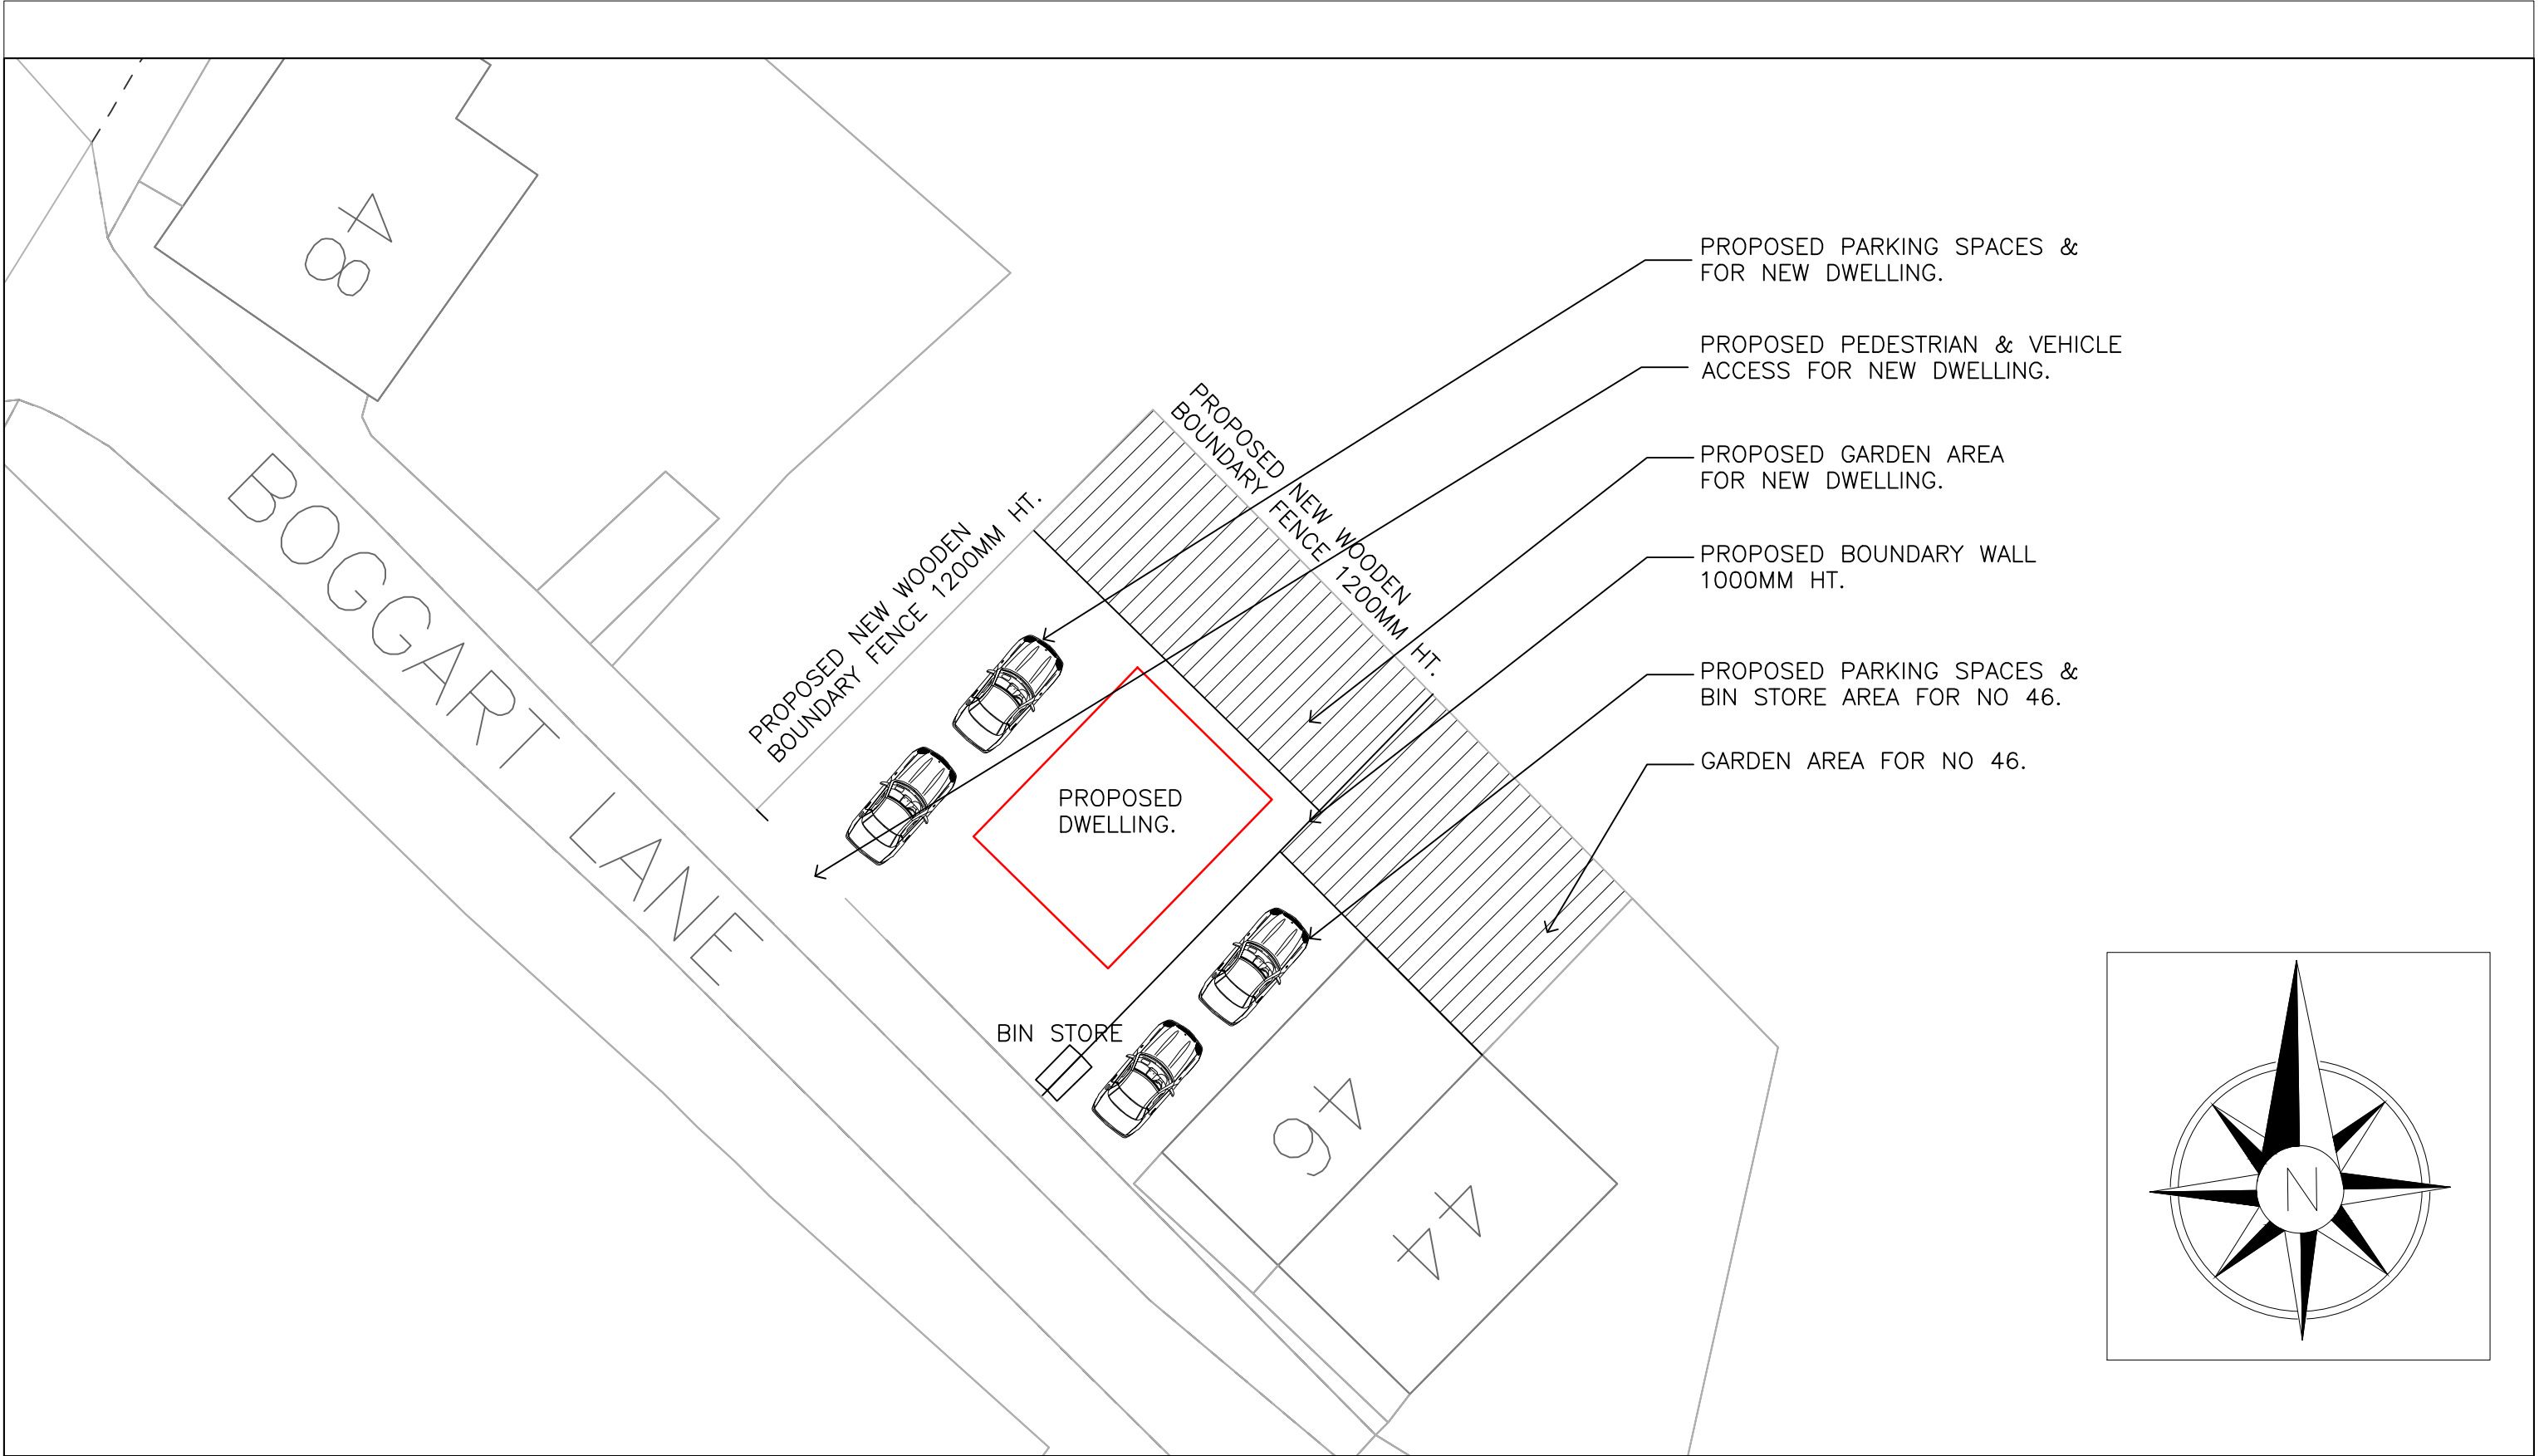

TITLE PROPOSED BLOCK PLAN & PARKING ARRANGEMENTS. 46 STATION ROAD SKELMANTHORPE HD8 9AU					
CLIENT MR JOE BUCKLEY					
DATE	21/08/2019	SCALES	1:200 @ A3	DRAWING NUMBER	REVISION
DRAWN	M.A	CHECKED		PAD.009.105	