



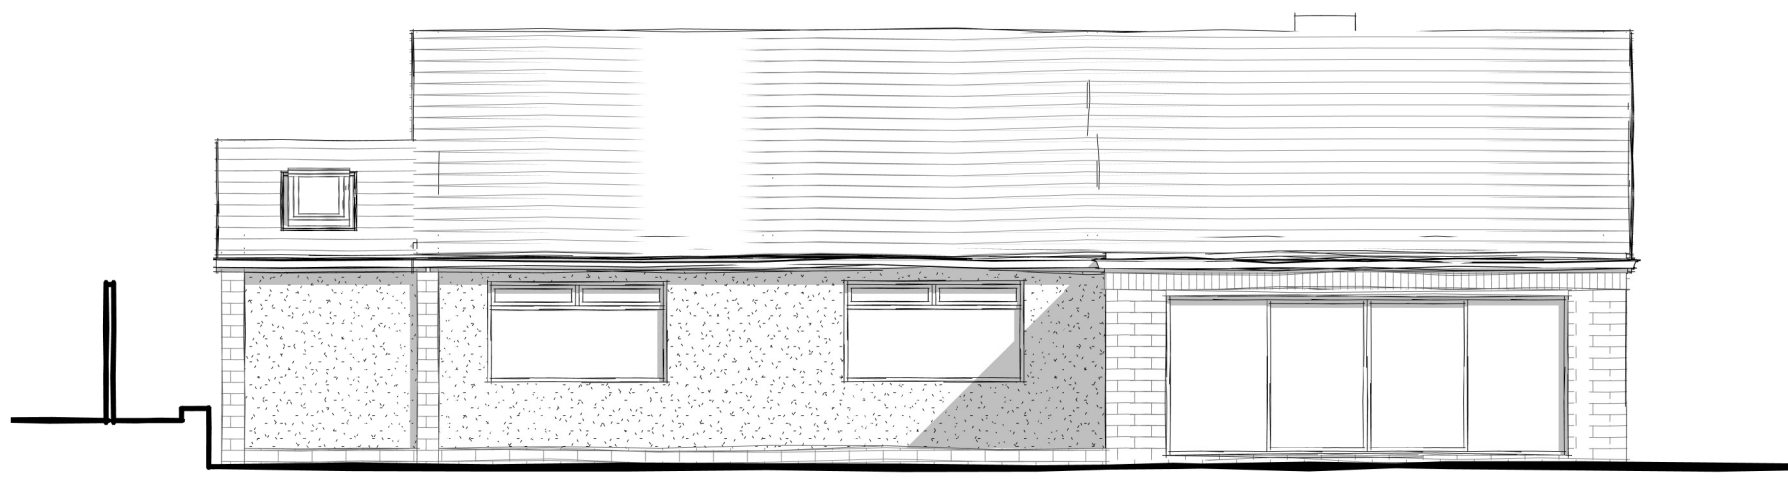


Front (North-East) Elevation
1 : 100




Rear (South-West) Elevation
1 : 100

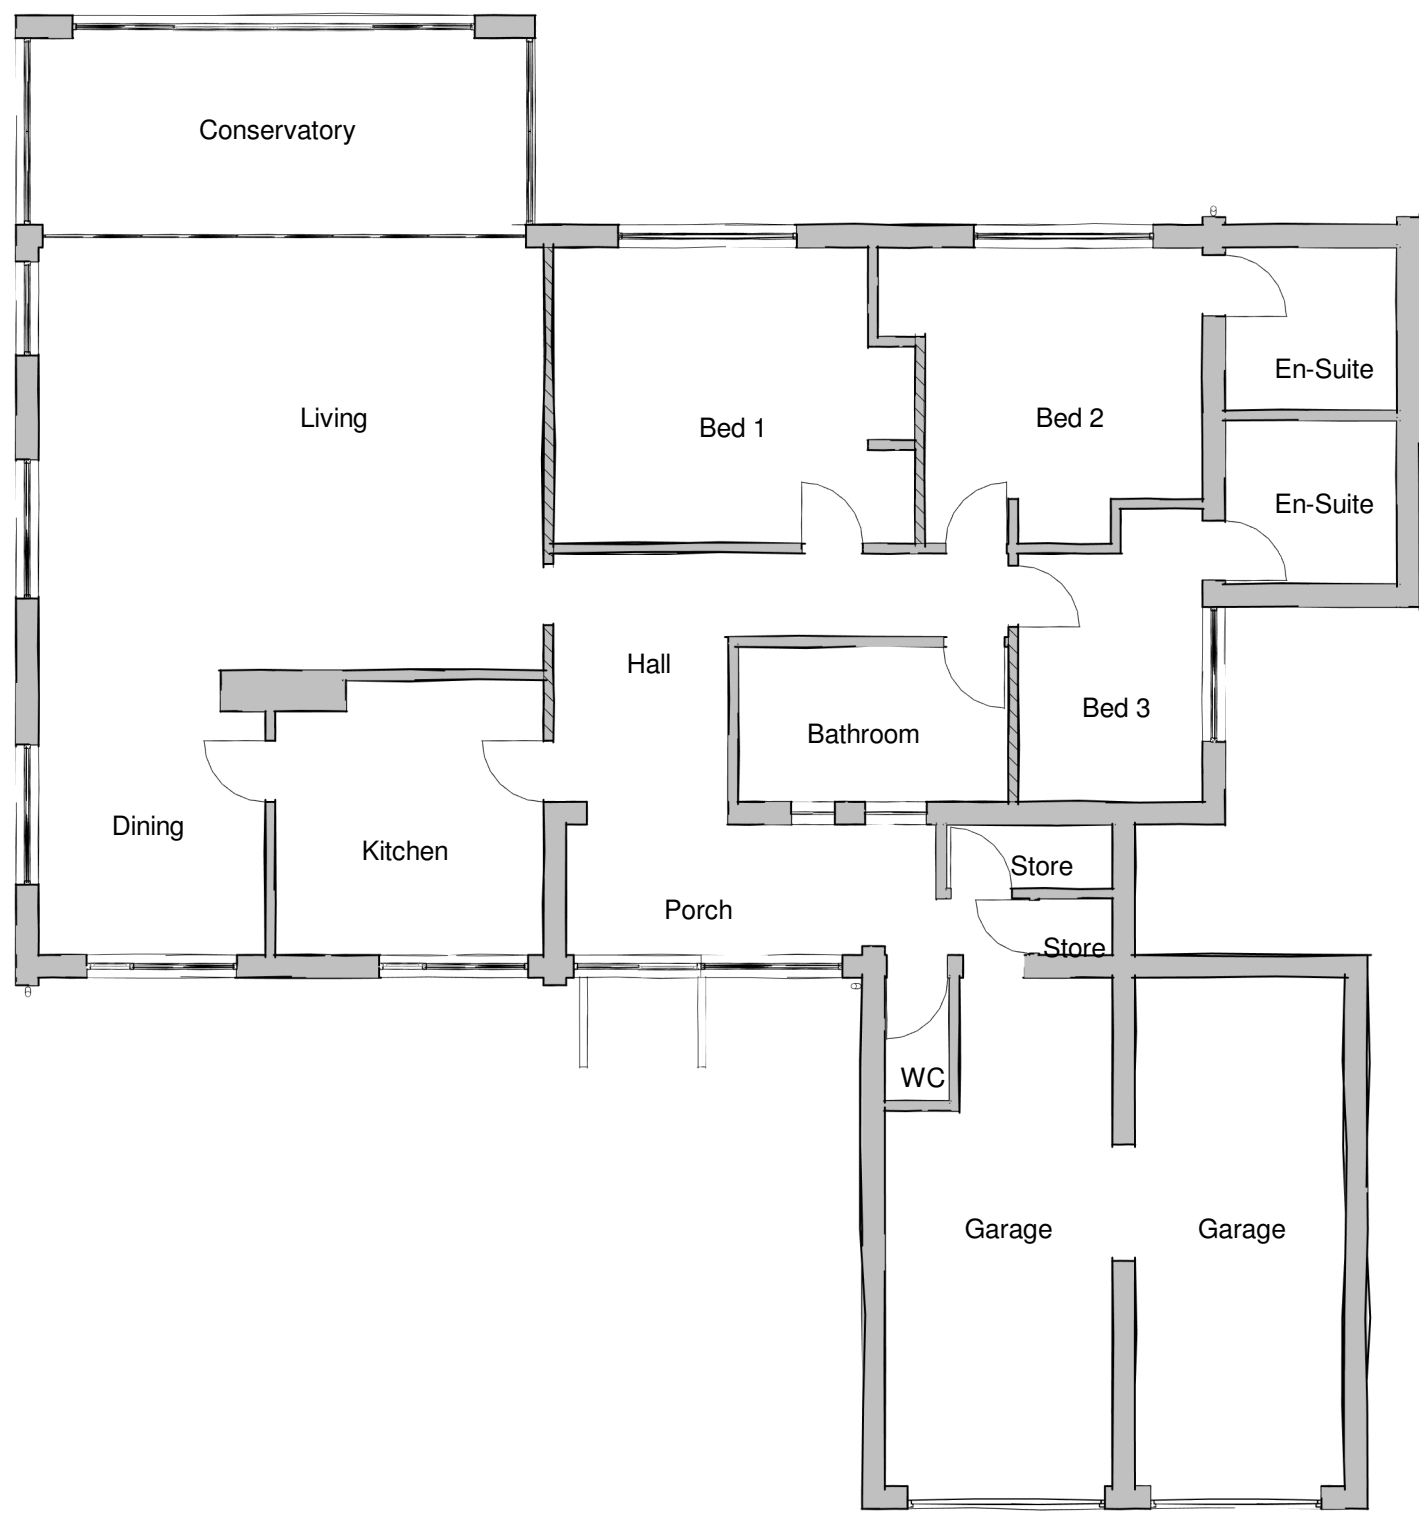

Ground Floor
1 : 100

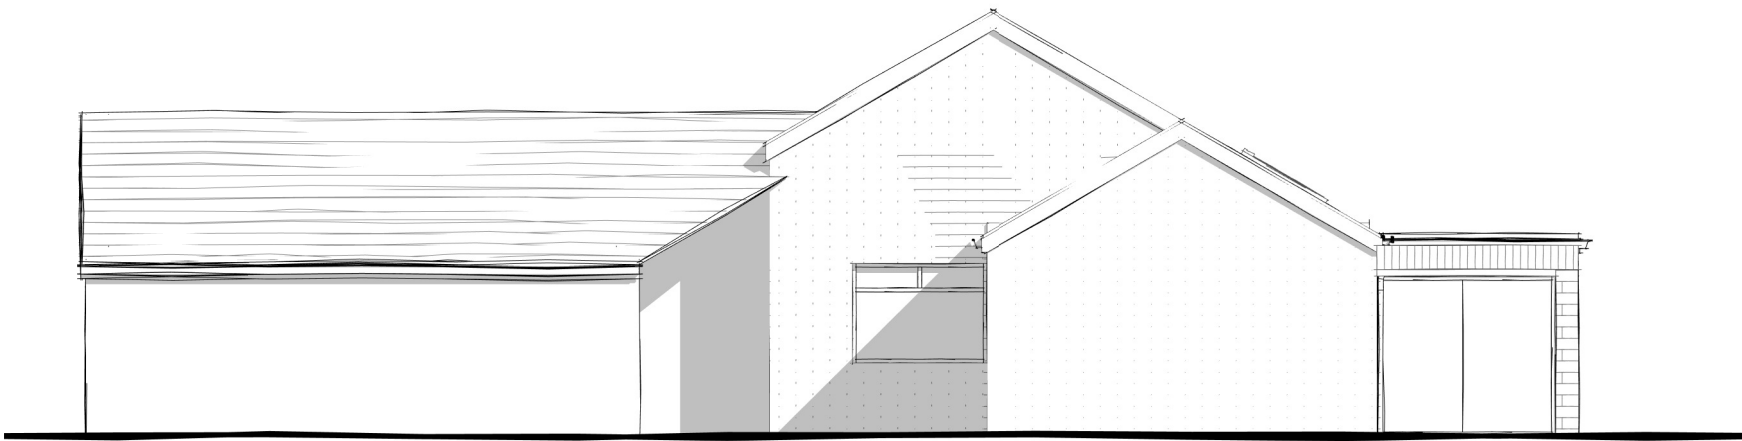

Side (North-West) Elevation
1 : 100

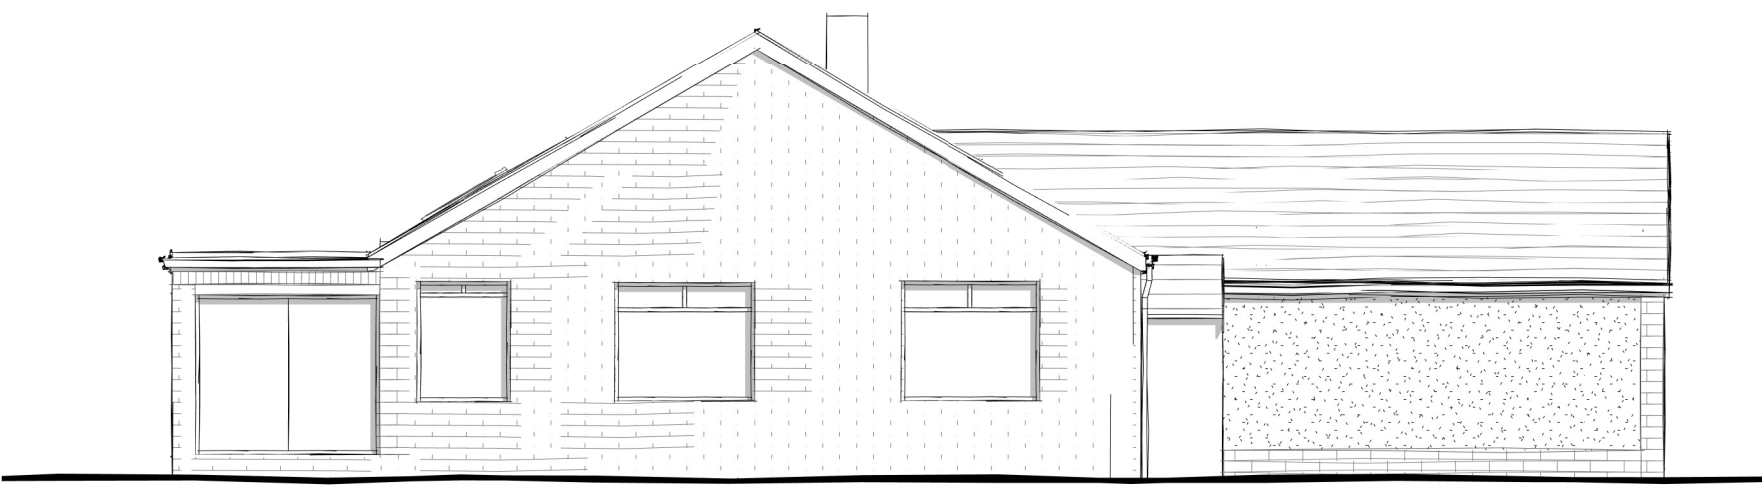

Side (South-East) Elevation
1 : 100