


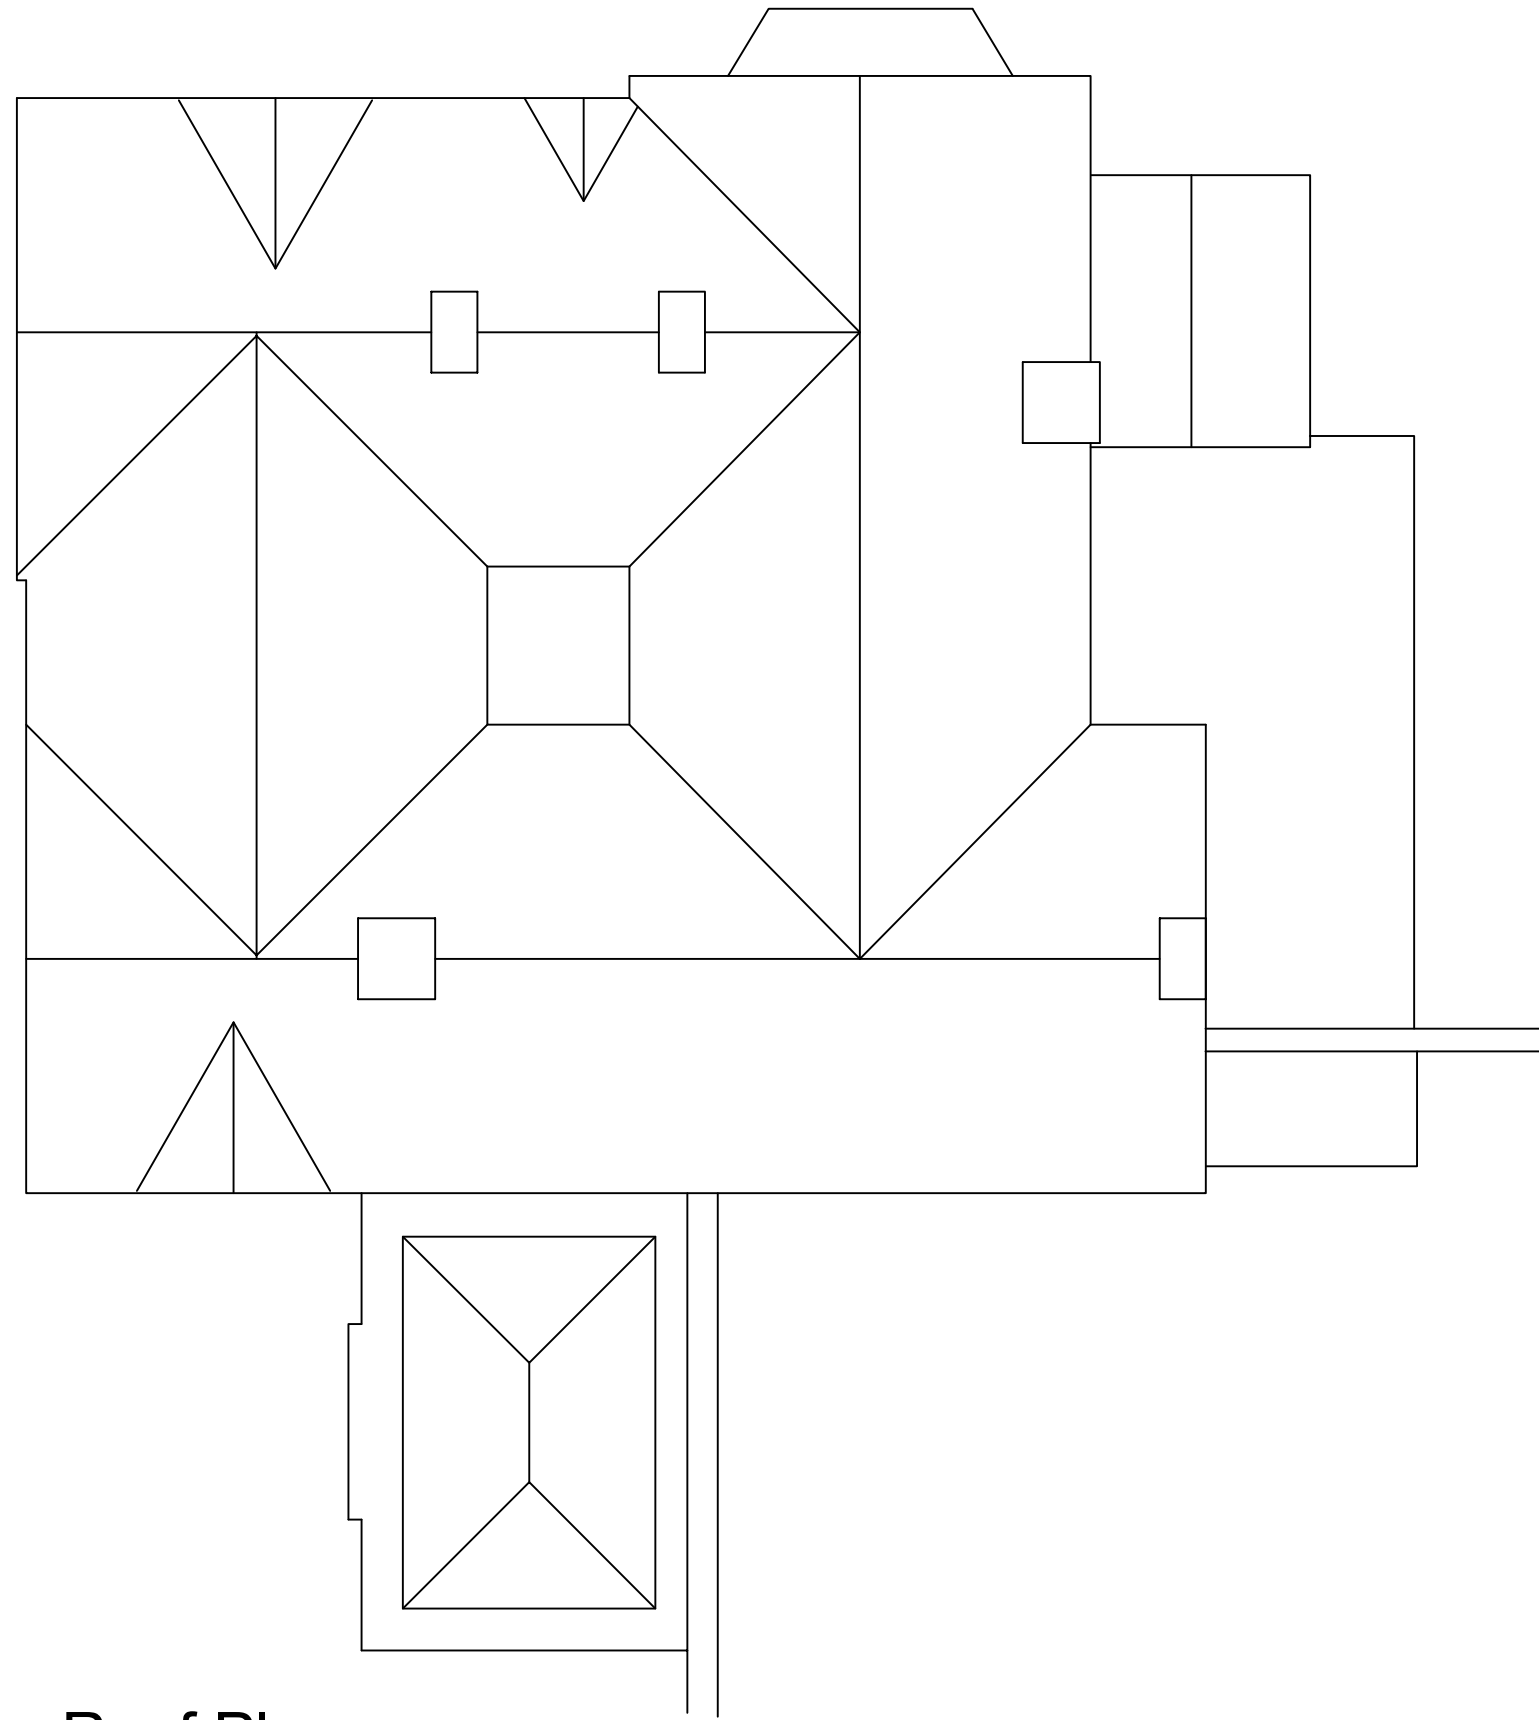

Roof Plan



West Elevation




North Elevation




South Elevation



East Elevation

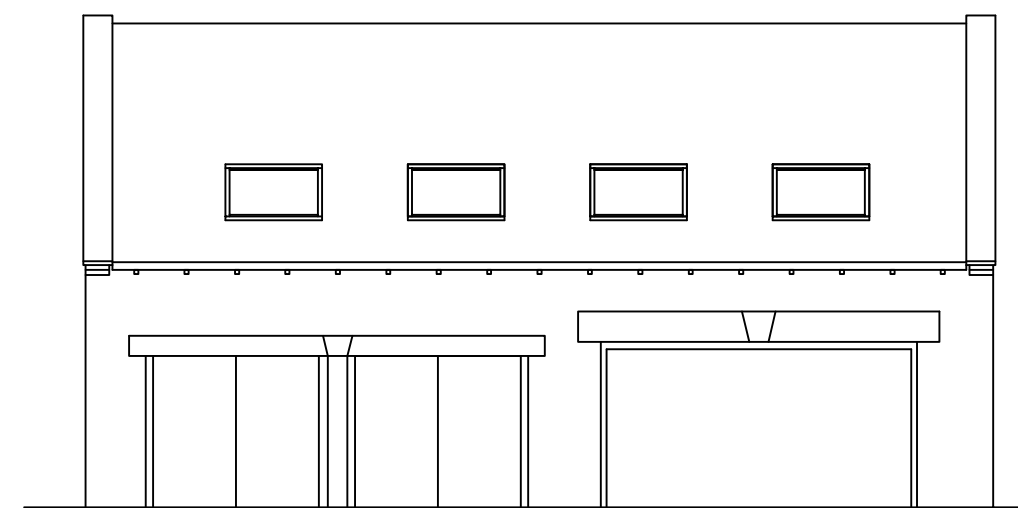

Garage East Elevation

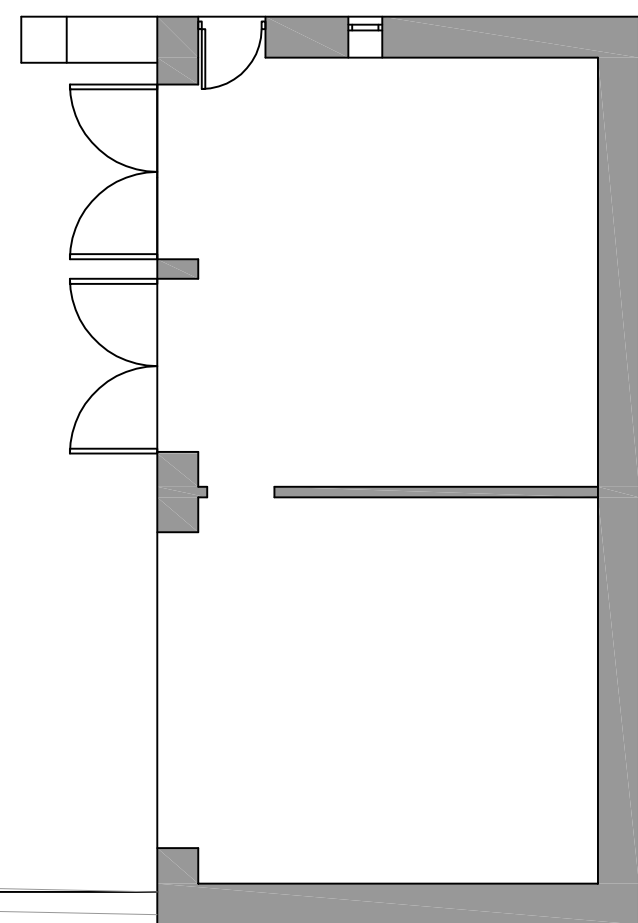

Ground Floor Plan

Existing Plans & Elevations

1:100 1m 2m 3m 4m 5m 6m 7m 8m 9m 10m

Client **N.BROWN ESQ.**


Project
Shepley Carr House, Carr Lane, Shepley, HD8 8BR

Drawing
Survey

Number
4336-01-05

Checked
Scale @ A1
1:100

Date
12/2018

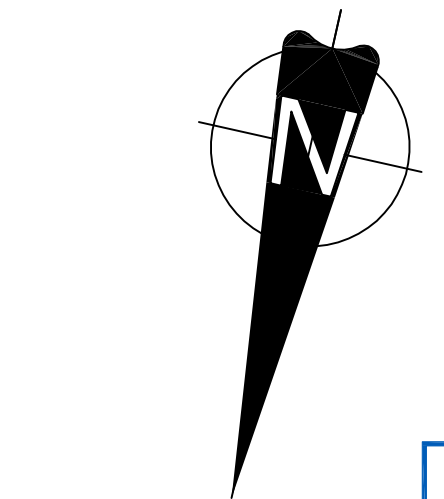

HEPPENSTALLS

Chartered Architects & Surveyors

RIBA **RICS**
Allisons buildings, 135 Armitage Road Mlinsbridge,
Huddersfield, HD3 4JY tel 01484 658411
projects@heppenstalls.net www.heppenstalls.net

Planning Application