
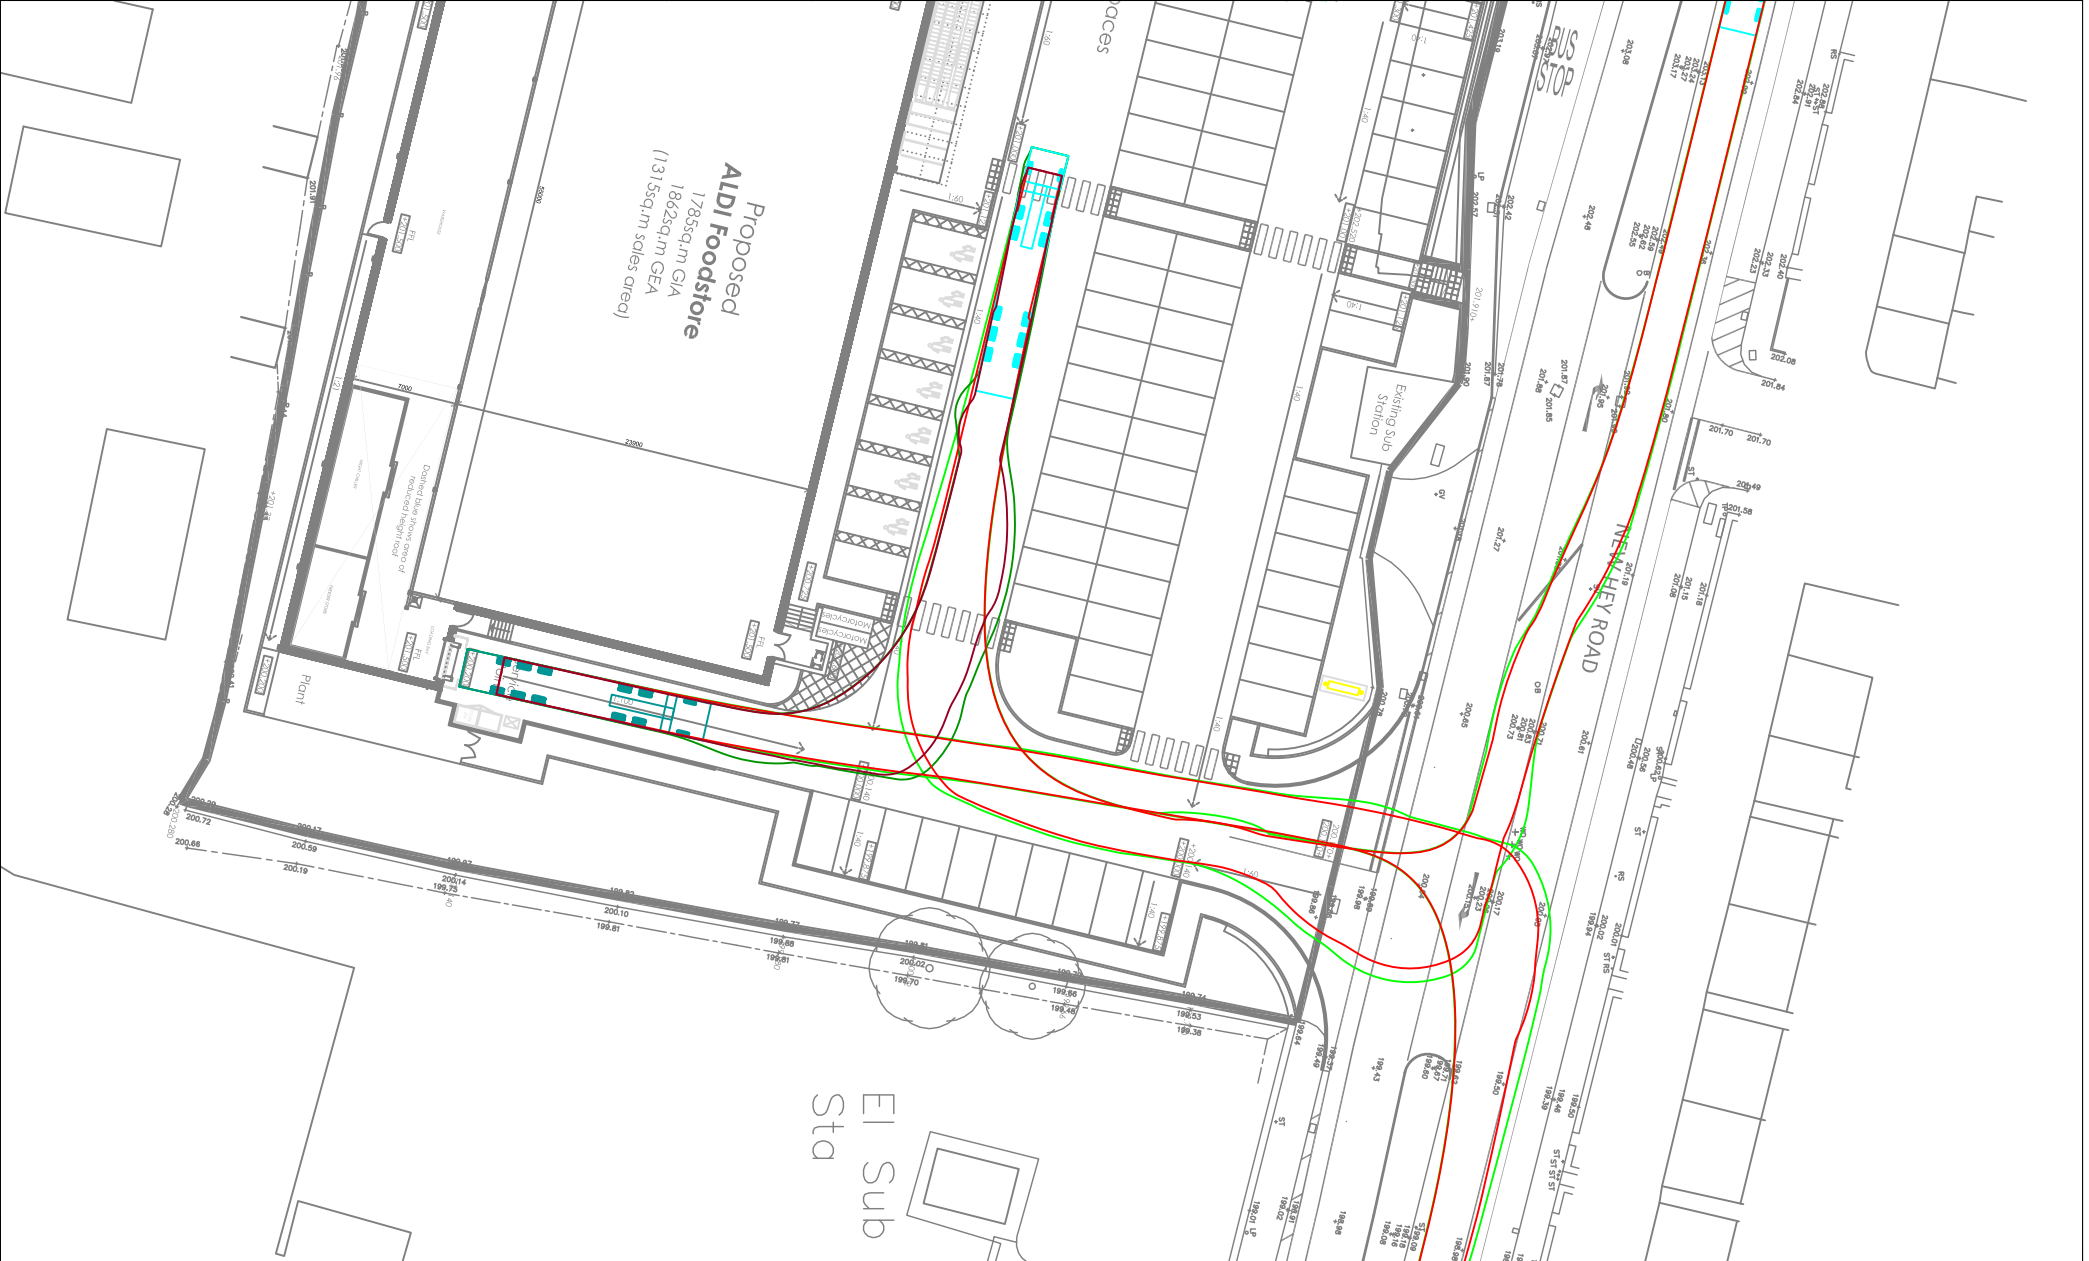


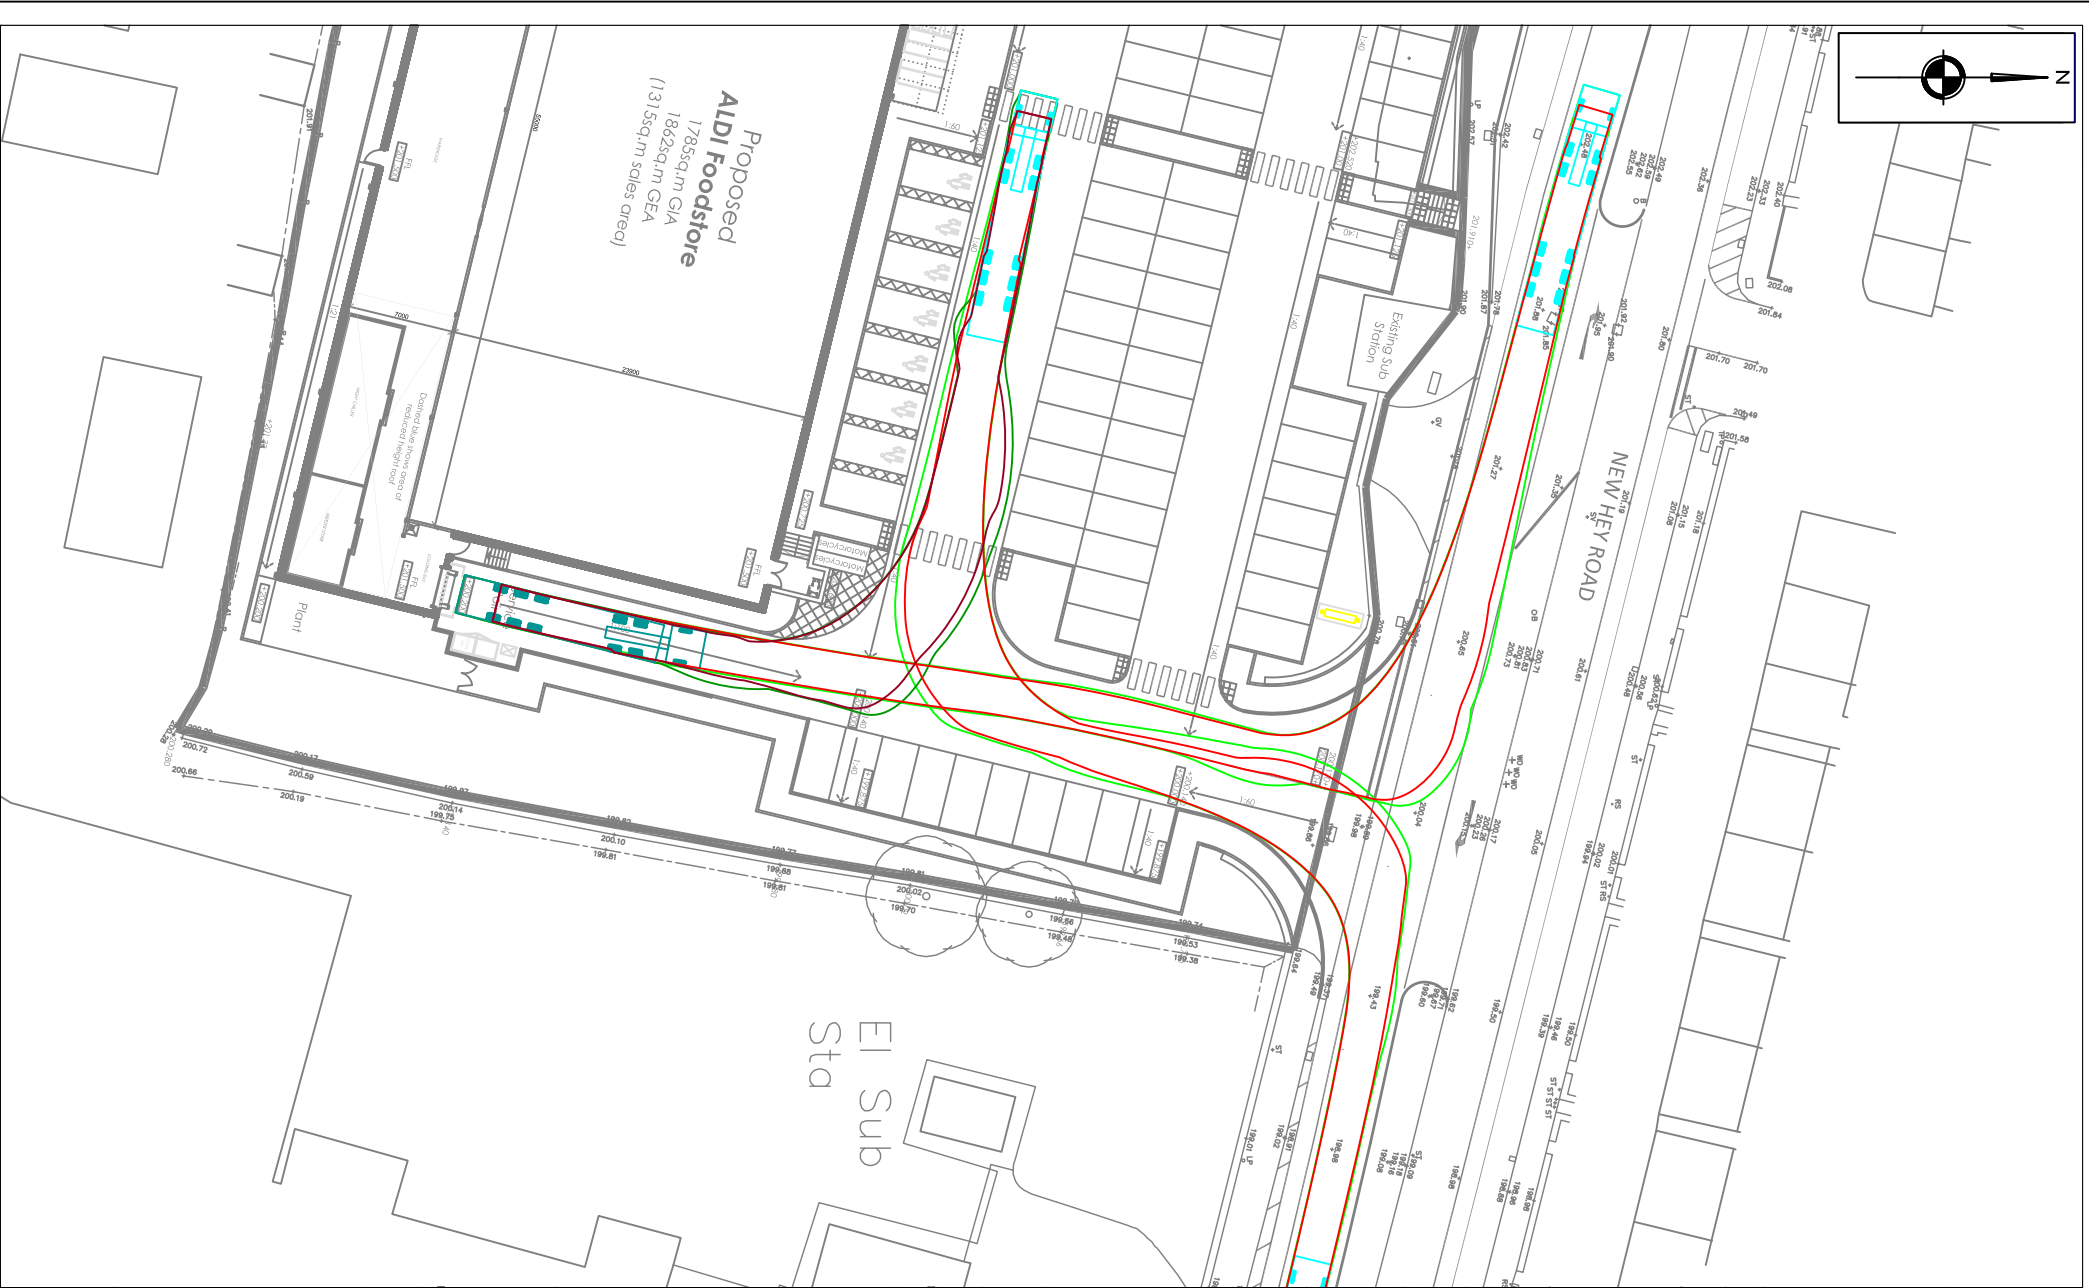

NOTES

REVISIONS

REV	DESCRIPTION	DATE	BY
-----	-------------	------	----

-	-	-	-
---	---	---	---



Project:

NEW HEY ROAD,
HUDDERSFIELD

Client:

ALDI

Drawing:

SWEPT PATH ANALYSIS
OF A 16.5m ARTICULATED HGV

Drawn By:

AMM Date 14/05/19

Checked:

ATM Scale: 1:500 @ A3

Drawing No.

AMA/40023/ATR/003

Rev.

-