


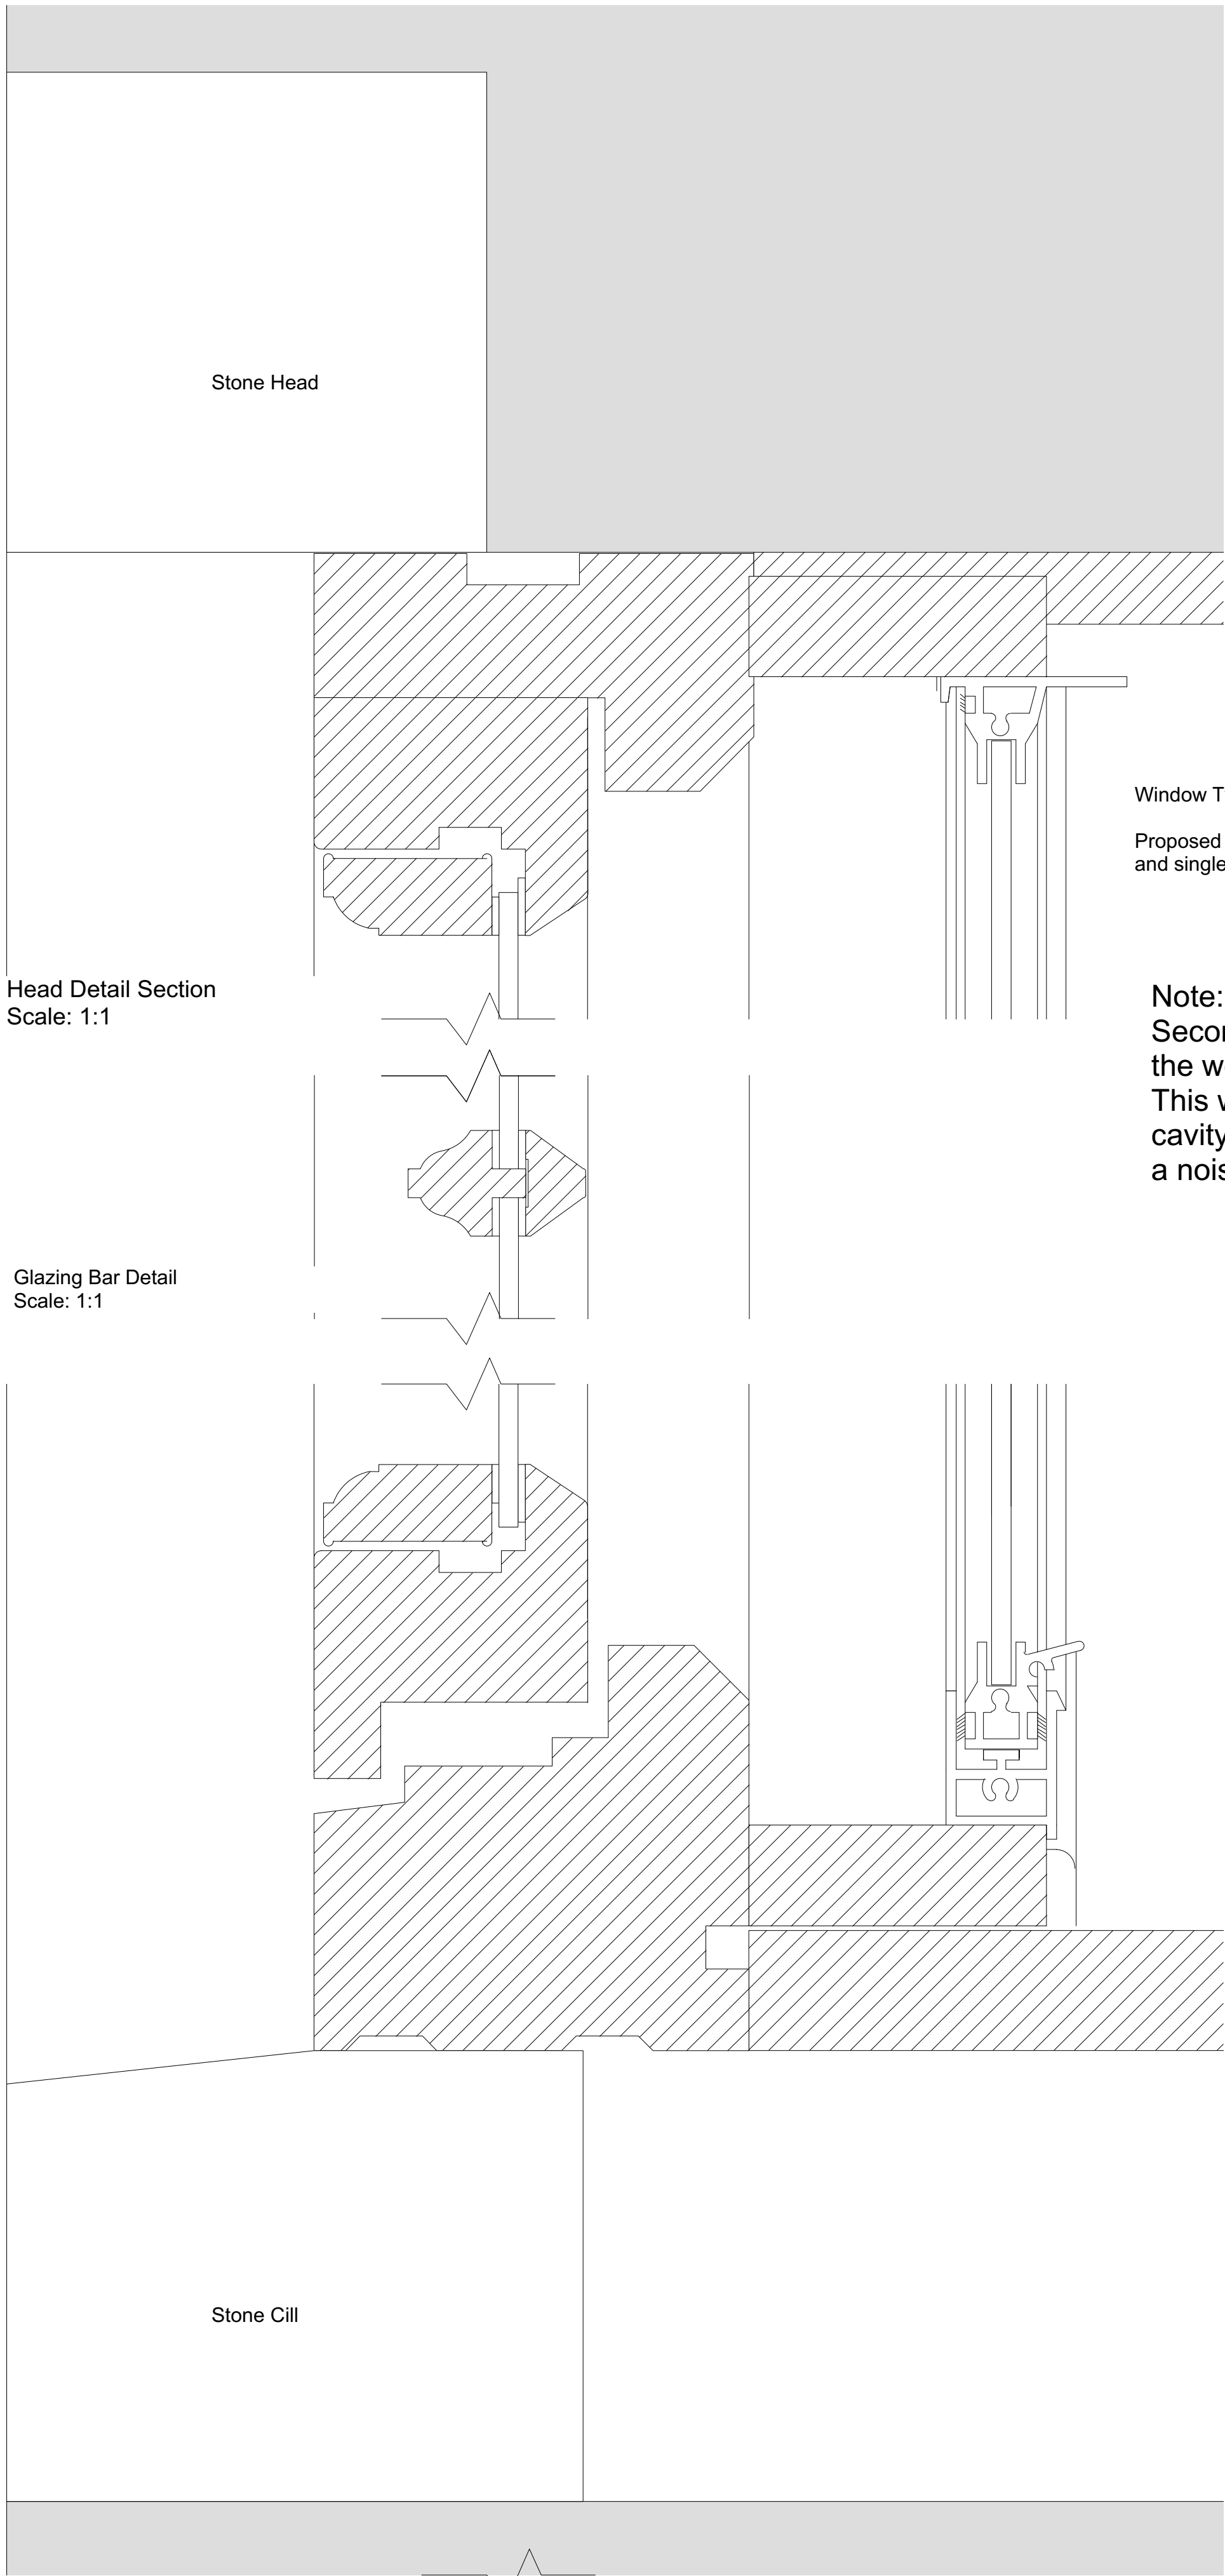

Head Detail Section
Scale: 1:1


Glazing Bar Detail
Scale: 1:1

Cill Detail Section
Scale: 1:1


Window Type 01:

Proposed new window to be in sustainable hardwood with white paint finish and single glazed 6mm glass. Allow for Ovolo mouldings and natural Stone Head and Cill.


Note:
Secondary glazing to all windows, to reduce the noise levels by the worst case for Bedrooms, which is 33db. This will be achieved by using secondary glazing with 100mm cavity and 6mm glazing, which will achieve a noise reduction of 37Db.

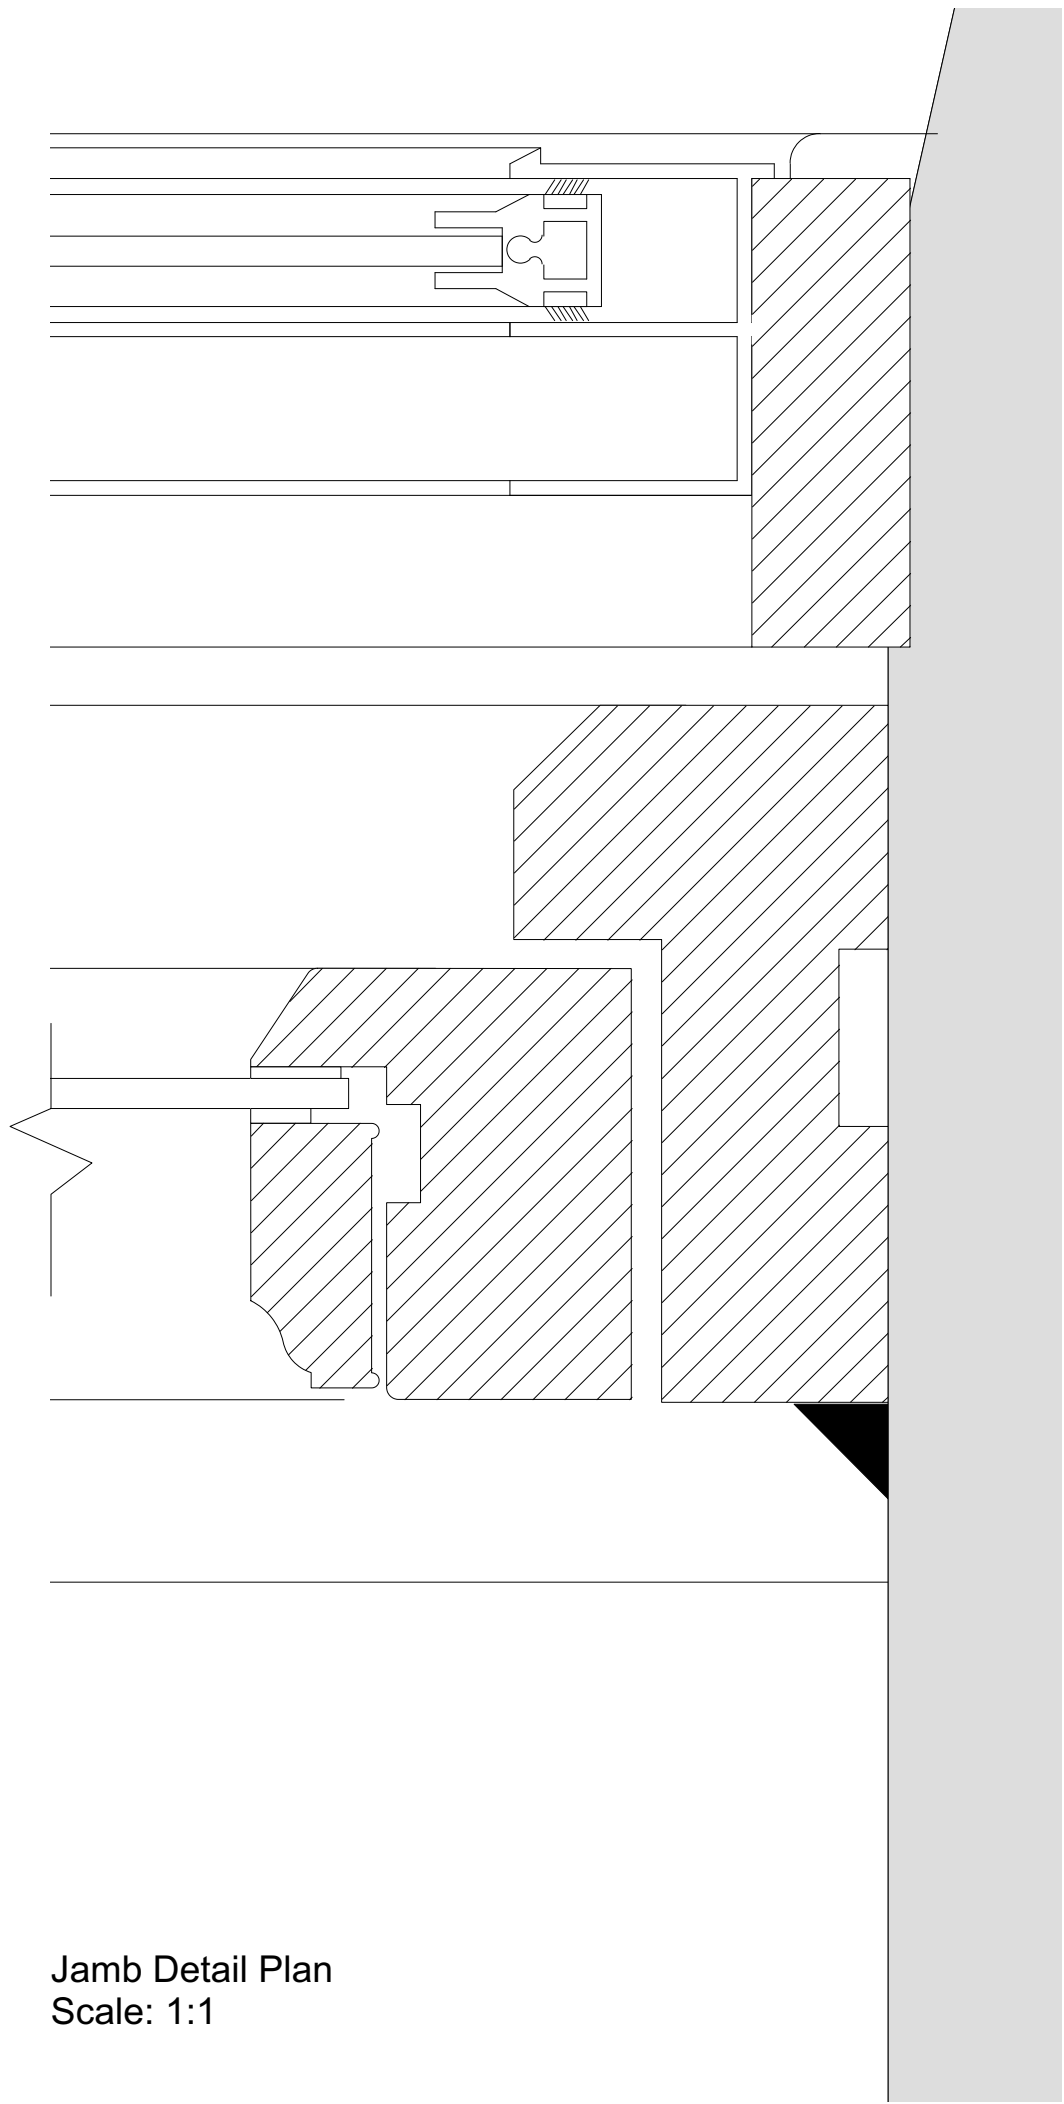


Jamb Detail Plan
Scale: 1:1

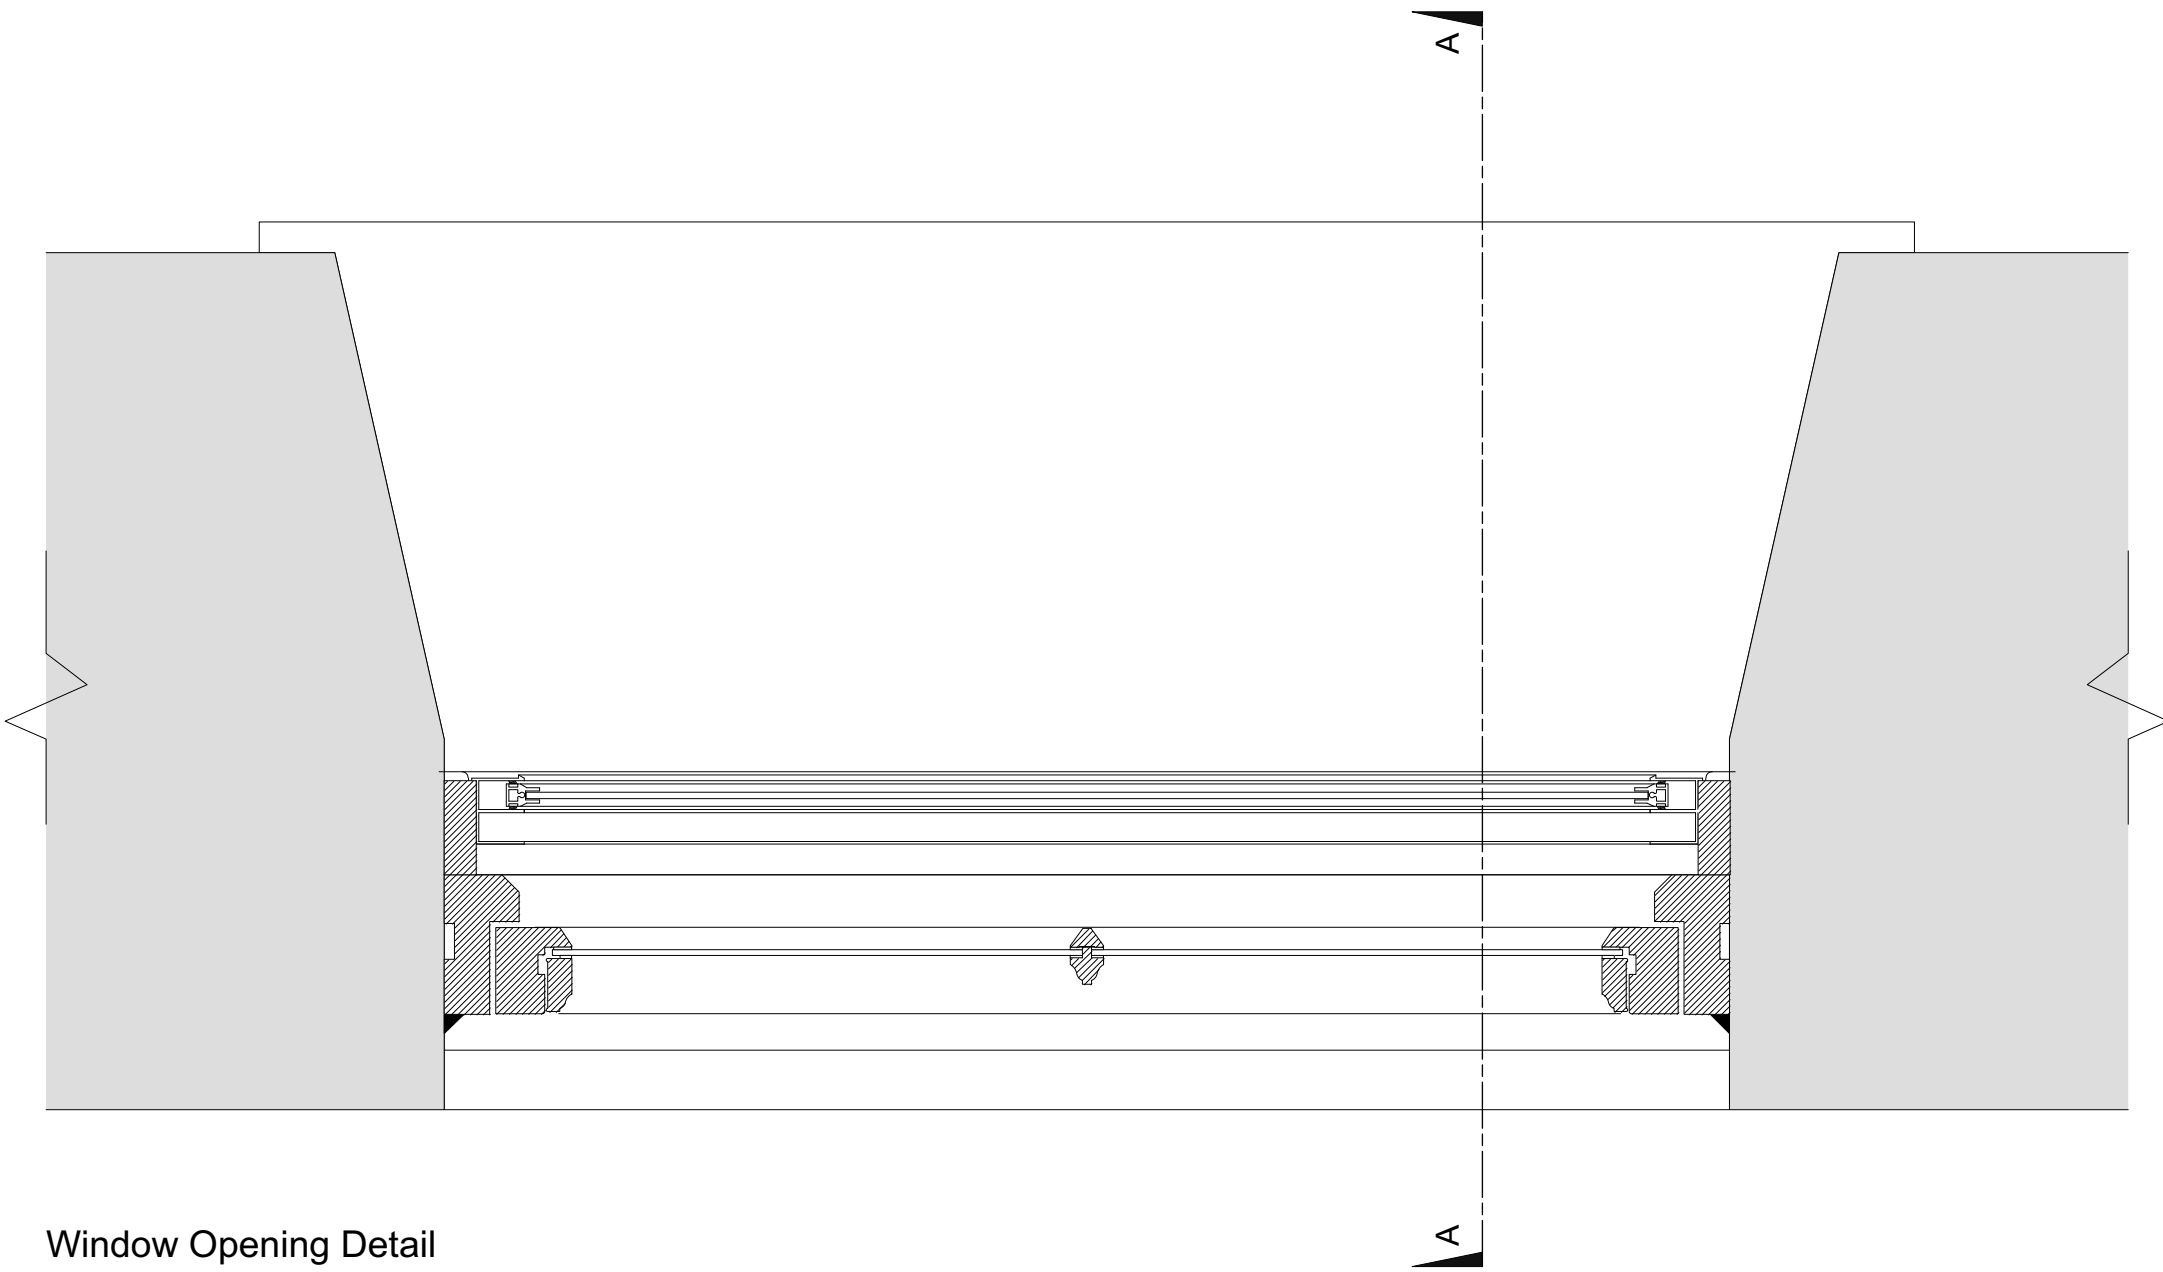

Window Opening Detail
Scale: 1:5

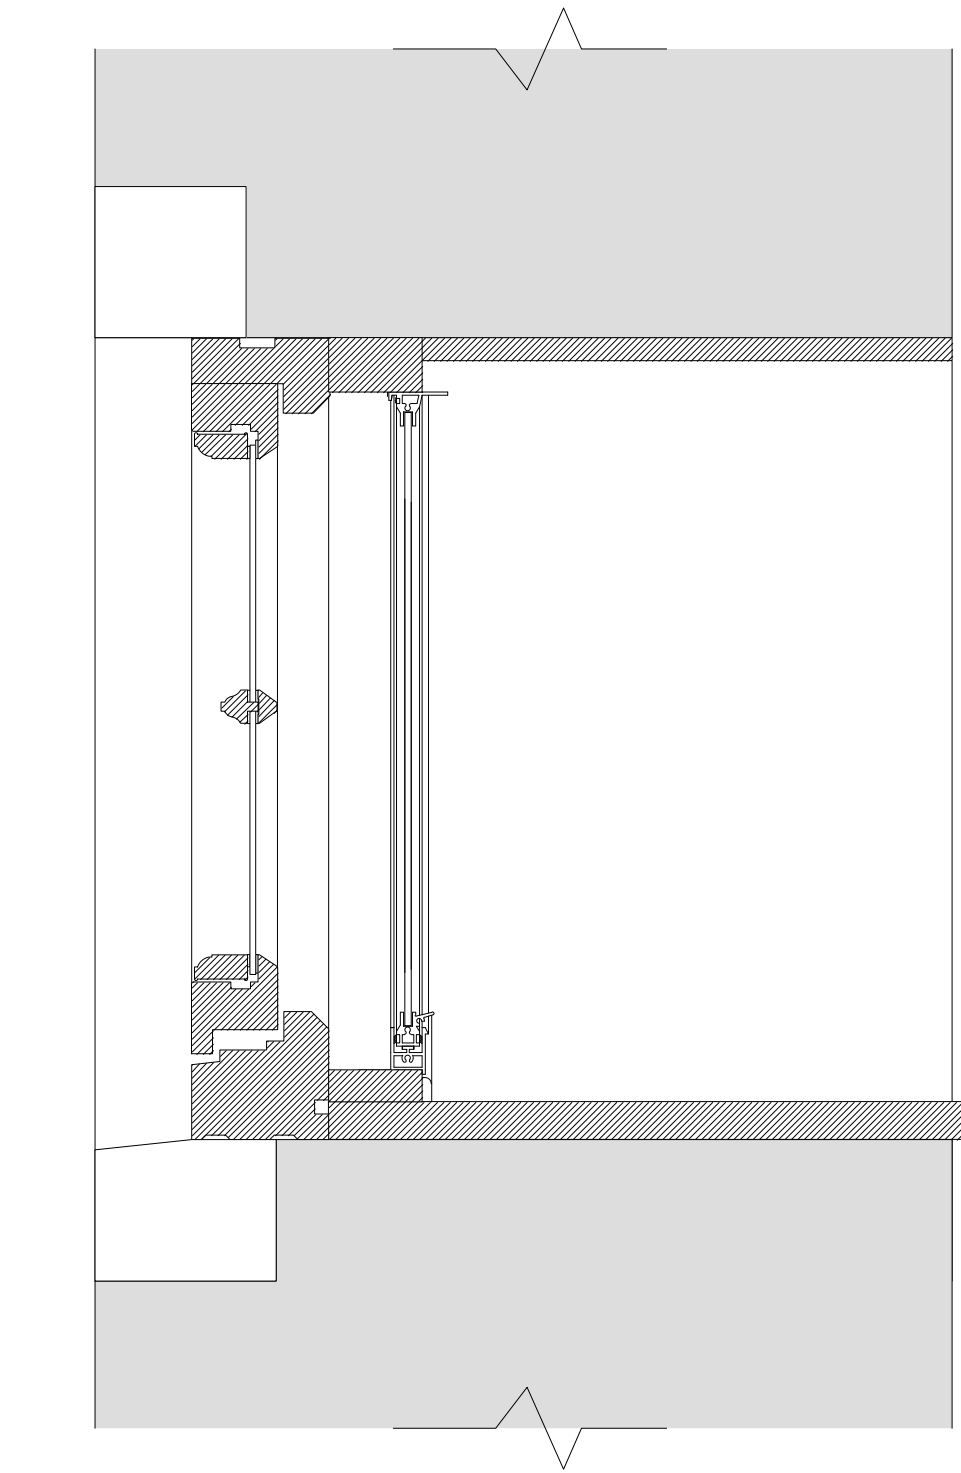

Section A-A
Scale: 1:5

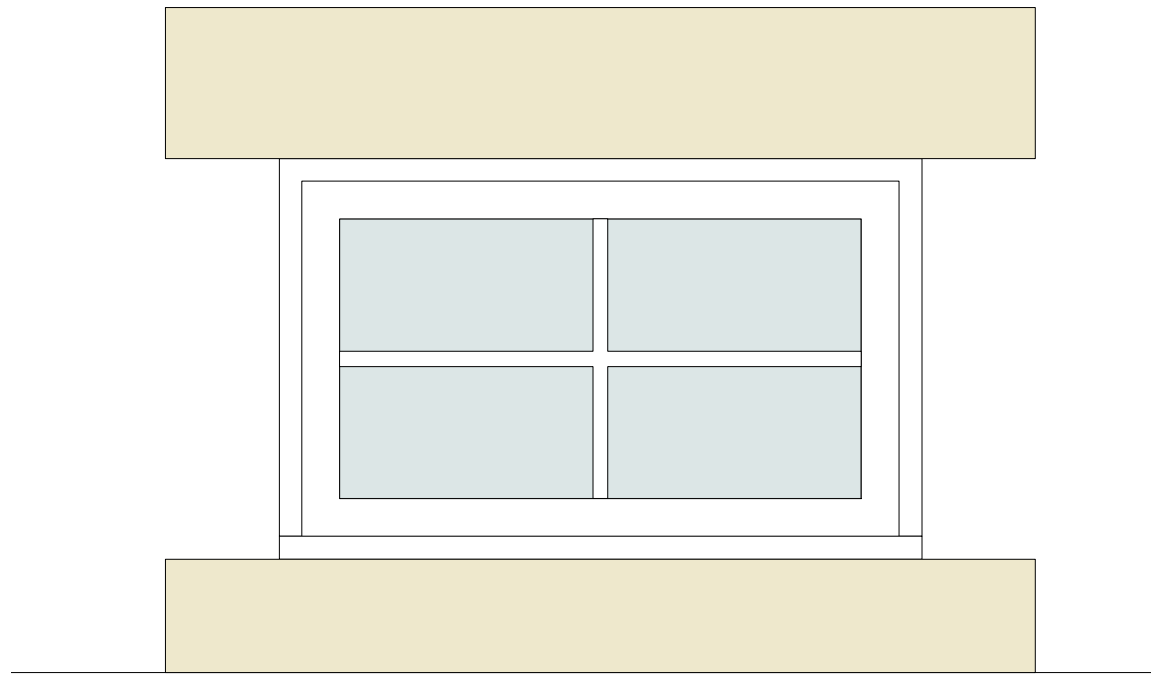

Window Type 01 Elevation
Scale: 1:10

Window Type 01 AS PROPOSED

NOTES:
Any errors or omissions to be reported to Code L6 immediately.

This drawing and design is the copyright of Code L6 and is not to be used for any purpose without their consent.

B Note regarding windows 230919
secondary glazing added.

A General amendments as
requested by conservation 12/09/19

rev details date

**Code L6
Architecture Ltd**
31 Halifax Road Brighouse
West Yorkshire HD6 2AA
T: 01484 714 870
E: code.l6@btinternet.com
W: www.CODEL6.com

Project:
Princess St,
Huddersfield,
HD1 2TT

Client:
HIMS Investments Ltd.

Drawing:
Window Type 01 Detail

Date: 19/12/18 Scale: Varies Size: A1

Drawing Number:
18-159-12B