




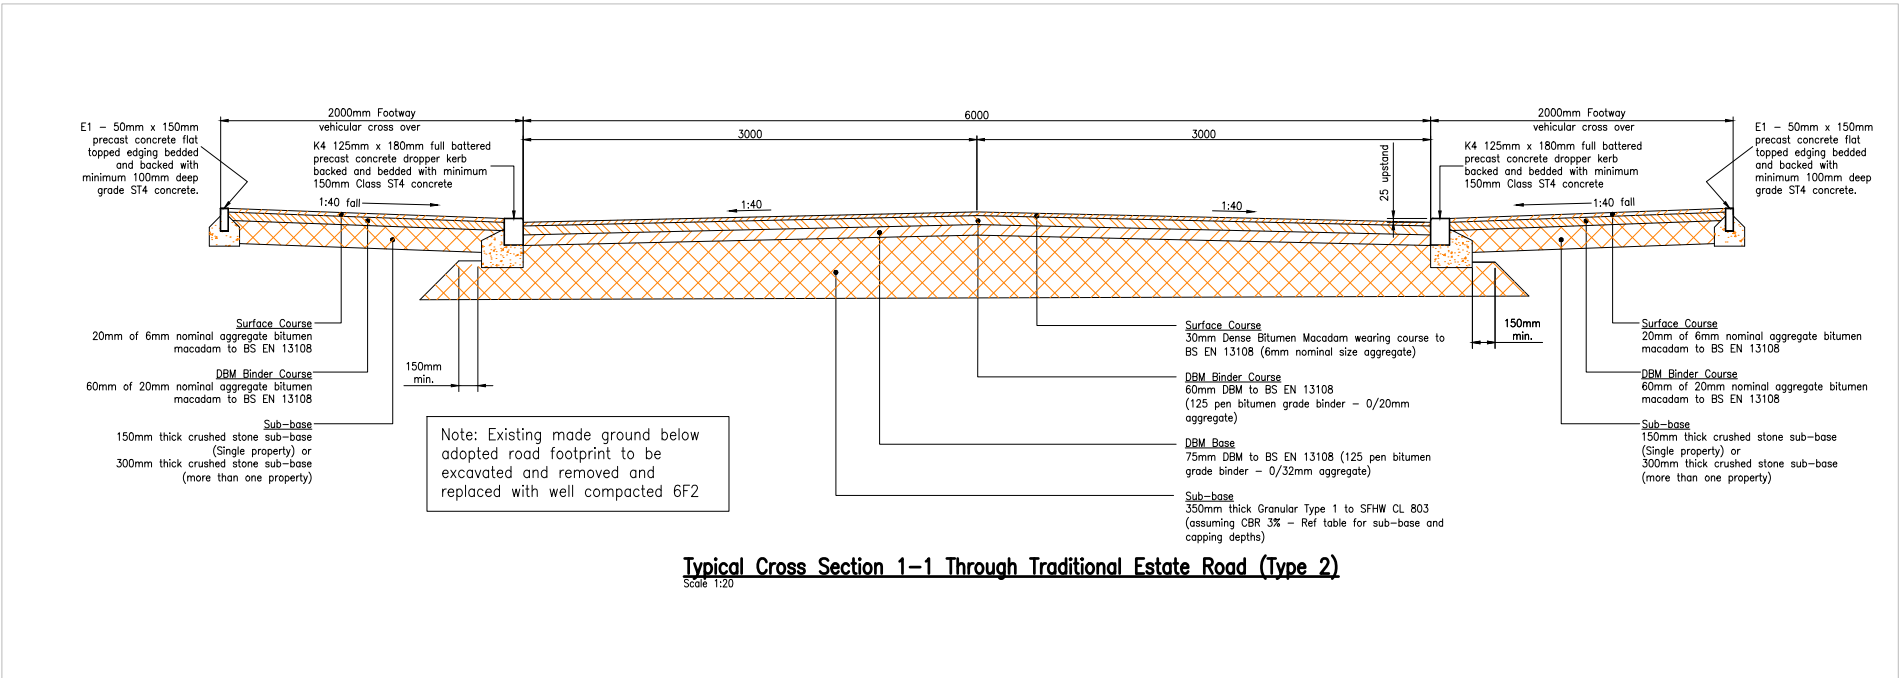

TYPICAL ROAD DETAIL
SCALE 1:50@A3

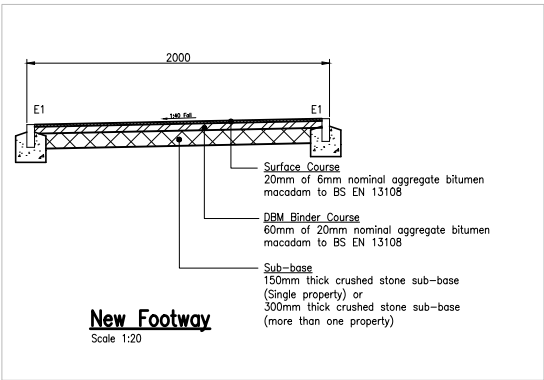

TYPICAL FOOTWAY DETAIL
SCALE 1:50@A3

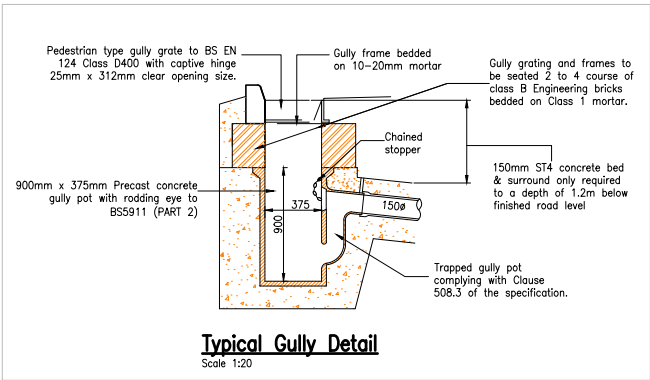

TYPICAL GULLY DETAIL
SCALE 1:50@A3

GULLY TYPE 1 NOTES:

- Gully grating and frame shall comply with Clause 508.4 of the specification and amended as follows:
Shape and size:
Nominal Width:
Minimum - 325mm or 450mm
Maximum - 341mm or 472mm
Waterway area distribution:
A minimum of 56% of the total waterway area shall be distributed within 50mm of the kerb face, and also, a minimum of 97cm² shall be distributed within 90mm of the kerb face.
- All gratings and frames to be fitted with a theft-proof device to the approval of the Engineer.
- Measurement of gully (depth of frame less than 150mm):
i) Kerbing will be measured as though no alteration to kerbs.
ii) Rate for gullies to include for any additional concrete brickwork, cutting kerbs, supply and fixing of alternative kerbs approved by Engineer.
- Gully grating and frame are to be set 6mm below the designed finished road level.
- Gully grating and frame must be located centrally over the gully pot.

NOTES:

KUFIC

Suite 24 Batley Business Park
Technology Drive
Batley WF17 6ER . UK
t: 01924 694 404
e: info@kufic.co.uk
w: www.kufic.co.uk

DRAWN BY: HD	STAGE: DESIGN	DATE: 22.04.19
LOCATION:	10 OXFORD ROAD, DEWSBURY, WF13 4JT	
TITLE:	ROAD DETAILS	
DESCRIPTION:	PRIVATE SCHOOL AND MOSQUE	
REF:	19005-D10-A	