




TO SOUTH

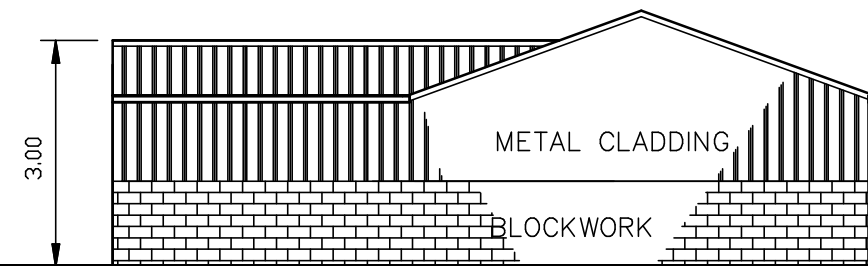


TO EAST

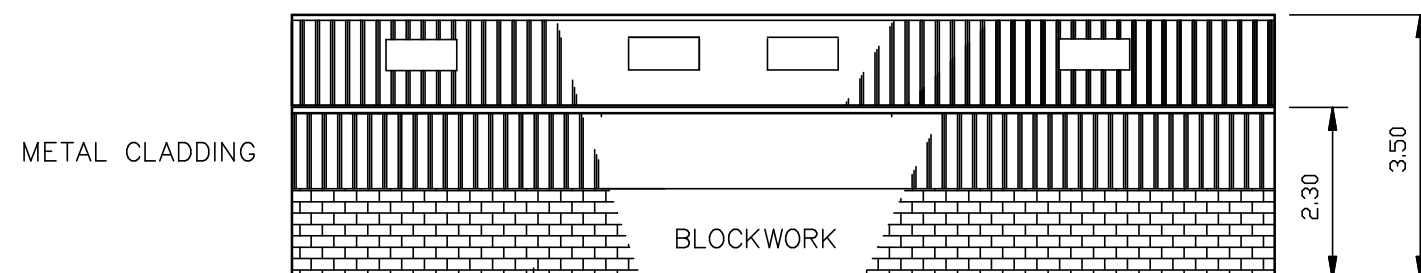

TO NORTH

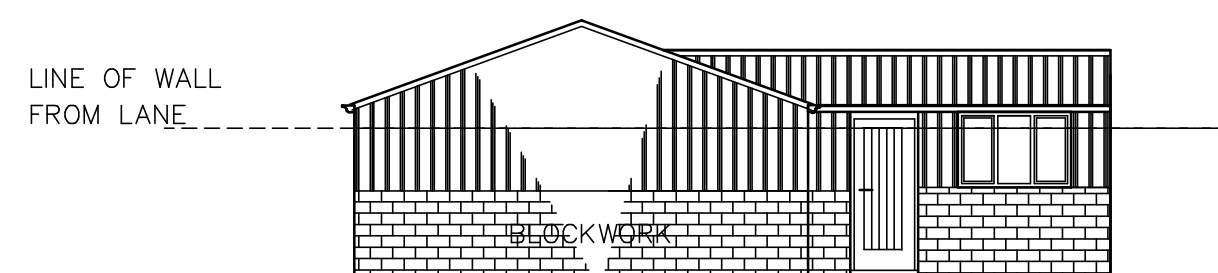

TO WEST

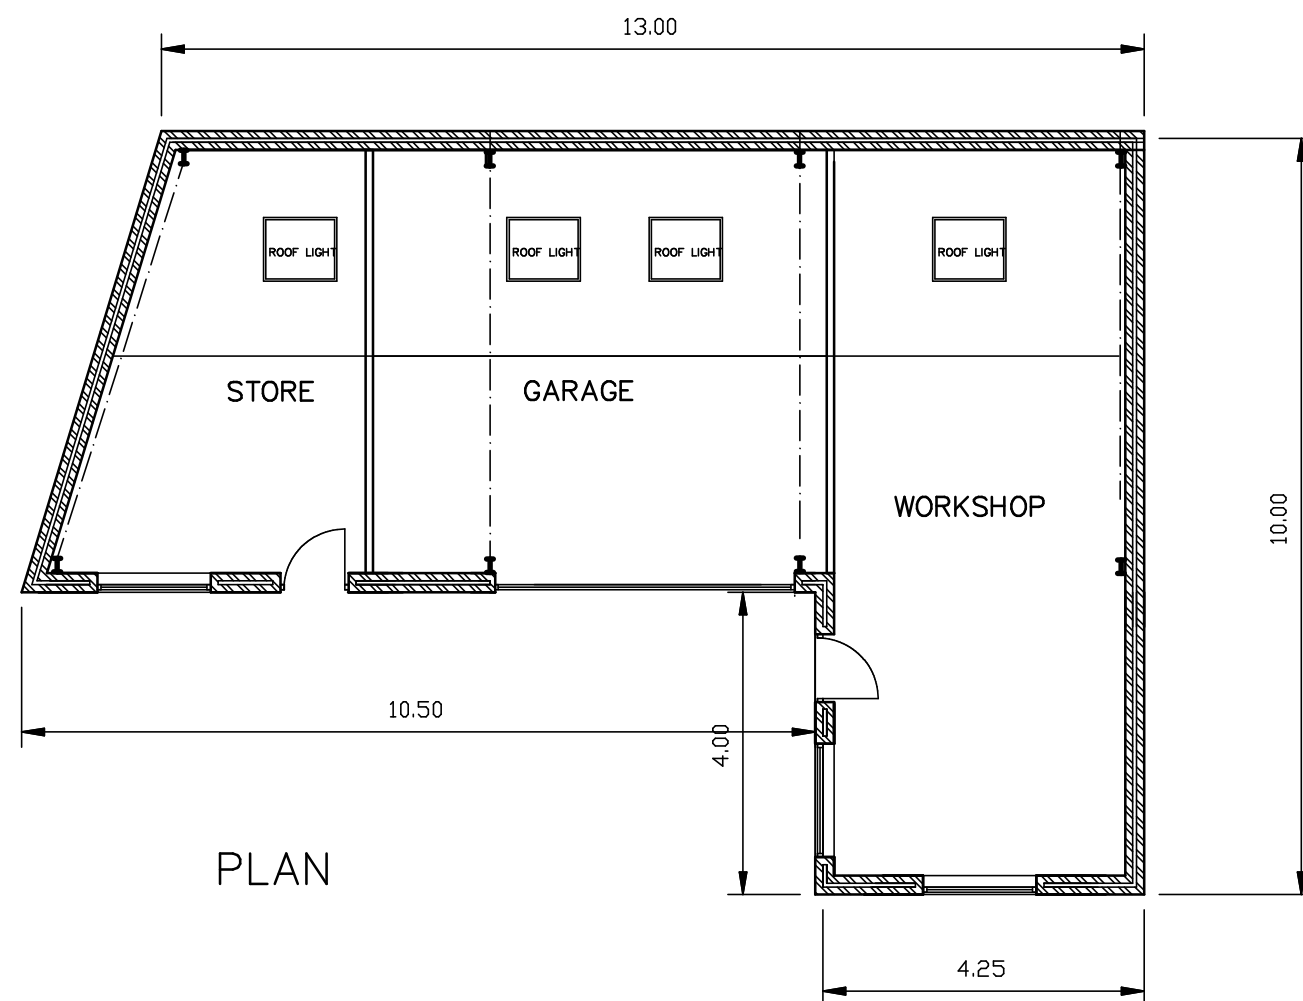

PLAN

MALLAIEU

ARCHITECTS

WREN COTTAGE, STRINGER HOUSE LANE,
EMLEY. HUDDERSFIELD. HD8 9SU.

01924 848334
07971 041016

JOB TITLE

MR STUART CHILDE
18, STRINGER HOUSE LANE
EMLEY
HUDDERSFIELD HD8 9SU

PROPOSED GARAGE, WORKSHOP AND STORE

DRAWING
LAYOUT

NUMBER
3181/4/A

SCALE
1:100

DATE
MAY 2019