A3

Do Not Scale

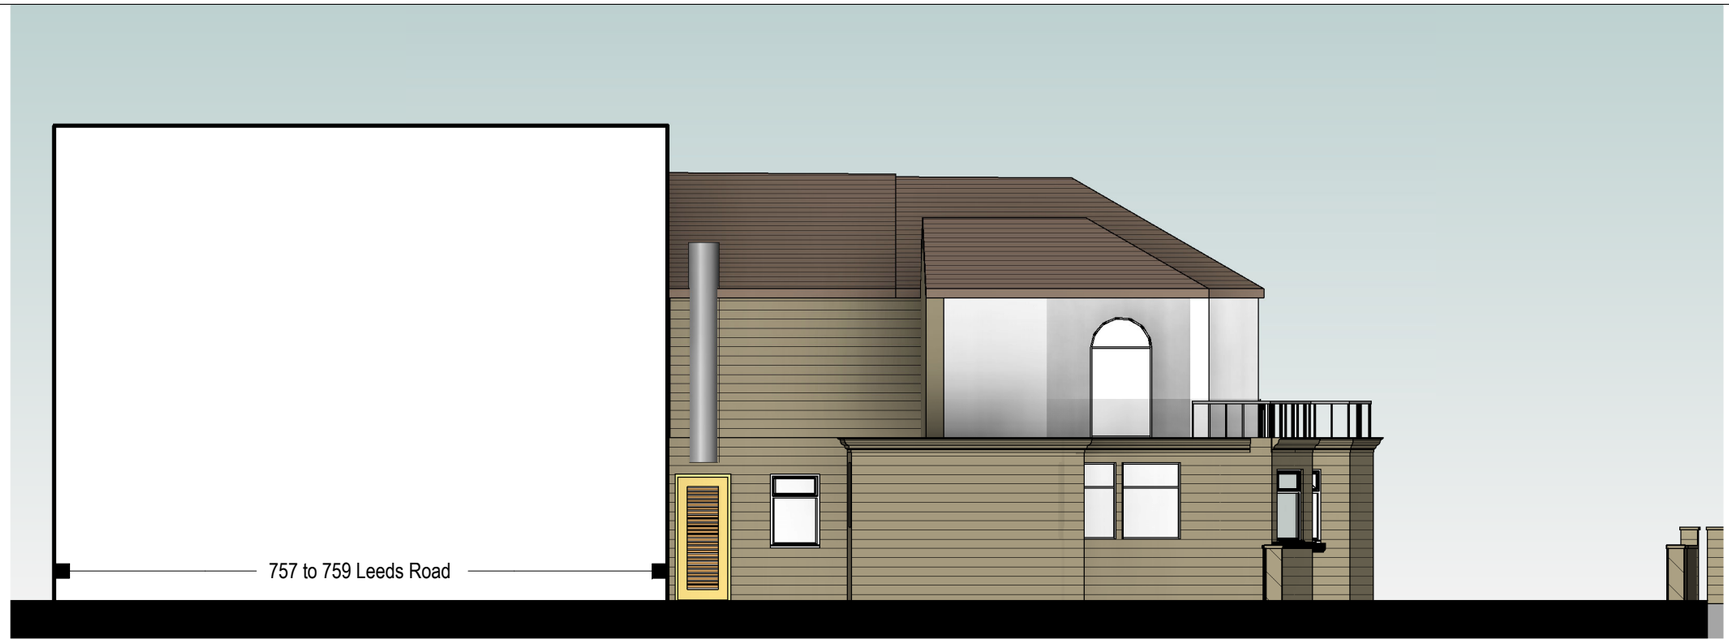

2 Existing Side 2 Elevation

1 : 100

NOTES:

This drawing is not a working drawing, and is only for the purpose of the following:-

A- Planning Submission
B - Building Regulations Submission

The main contractor is responsible for Informing the lead designer of any discrepency on, or between, this drawing and any other relevant document.

All existing walls, foundations and lintels or other structural items are to be confirmed load bearing and adequate for increased loading where relevant prior to work commencing.

Any existing walls to be removed are to be confirmed non - loadbearing prior to removal.

Boundaries, angles, and dimensions are to be checked by the main contractor prior to work commencing.

Written dimesions only to be used from this drawing. If in doubt consult the lead designer for clarification.

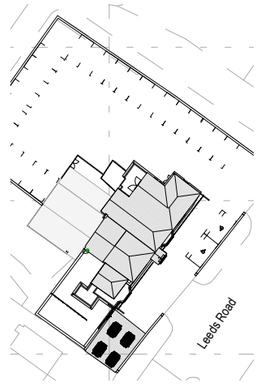

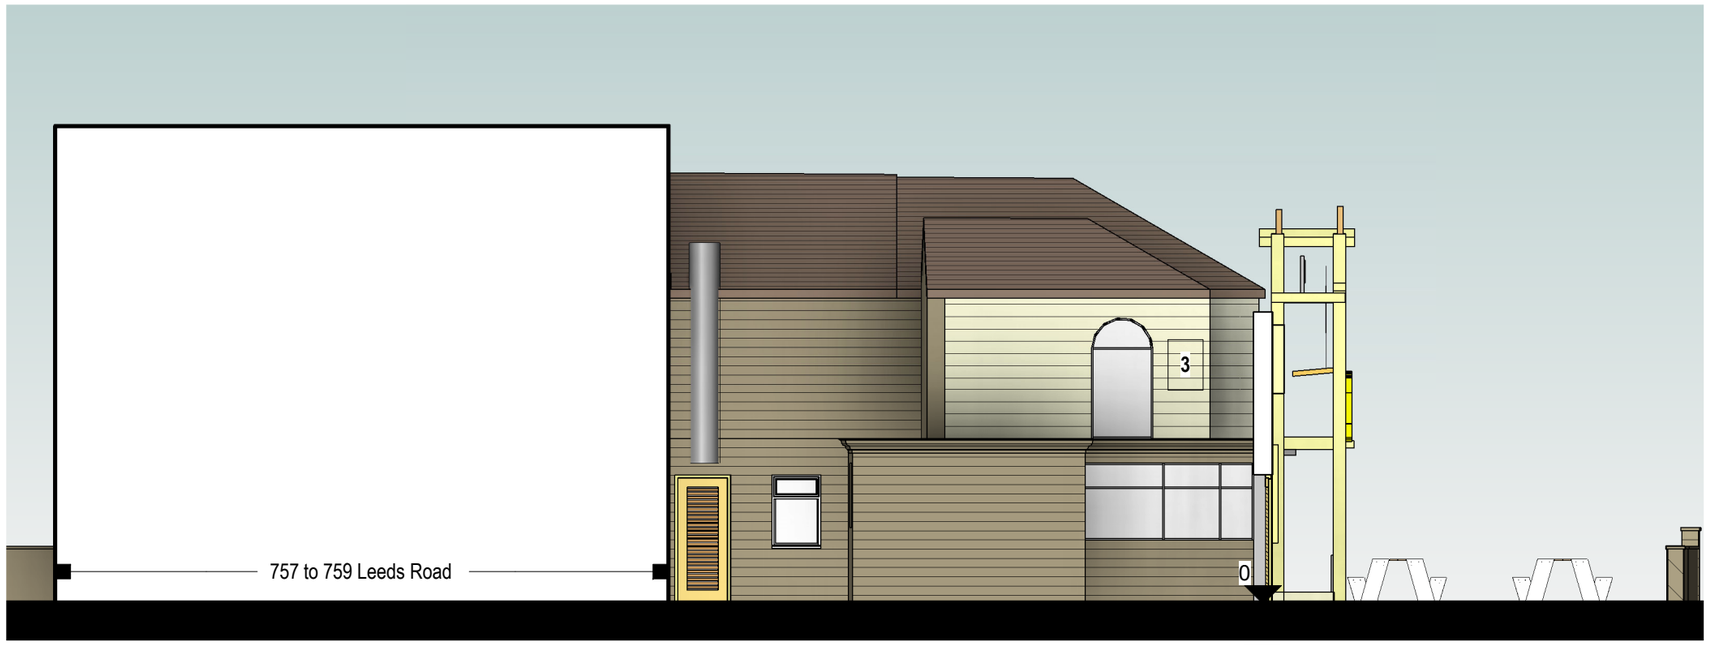

3 Proposed Side 2 Elevation

1 : 100

3	New external timber cladding.

Amendment

Status

Client
Howdy!

Project Title
Howdy! 761 Leeds Road, Huddersfield, HD2 1YZ

Drawing Title
Existing and Proposed Side 2 Elevations

Project No.
2019_20

Drawing No.
002-SI-XX-00-DR-I-P10

Rev

Drawing Date

Scale @A3
As indicated

Created By

Check By
Rakesh Mistry

Space X Architectural Services Ltd
167 Water Street
Manchester

17/06/2019 16:00:43