
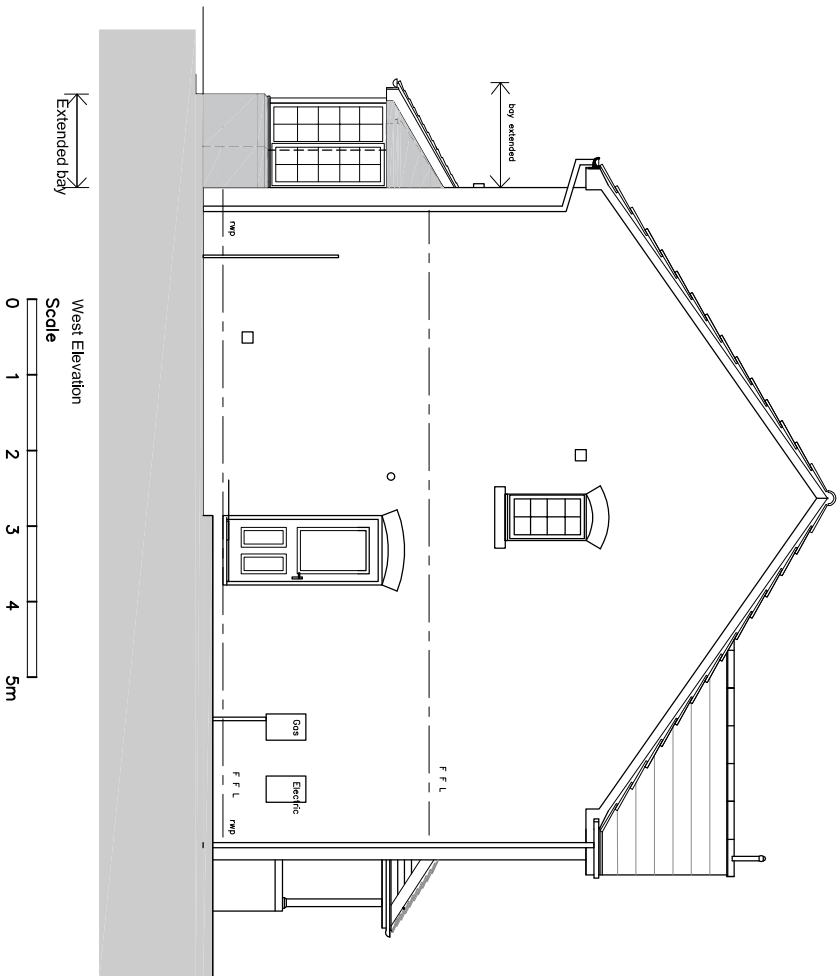
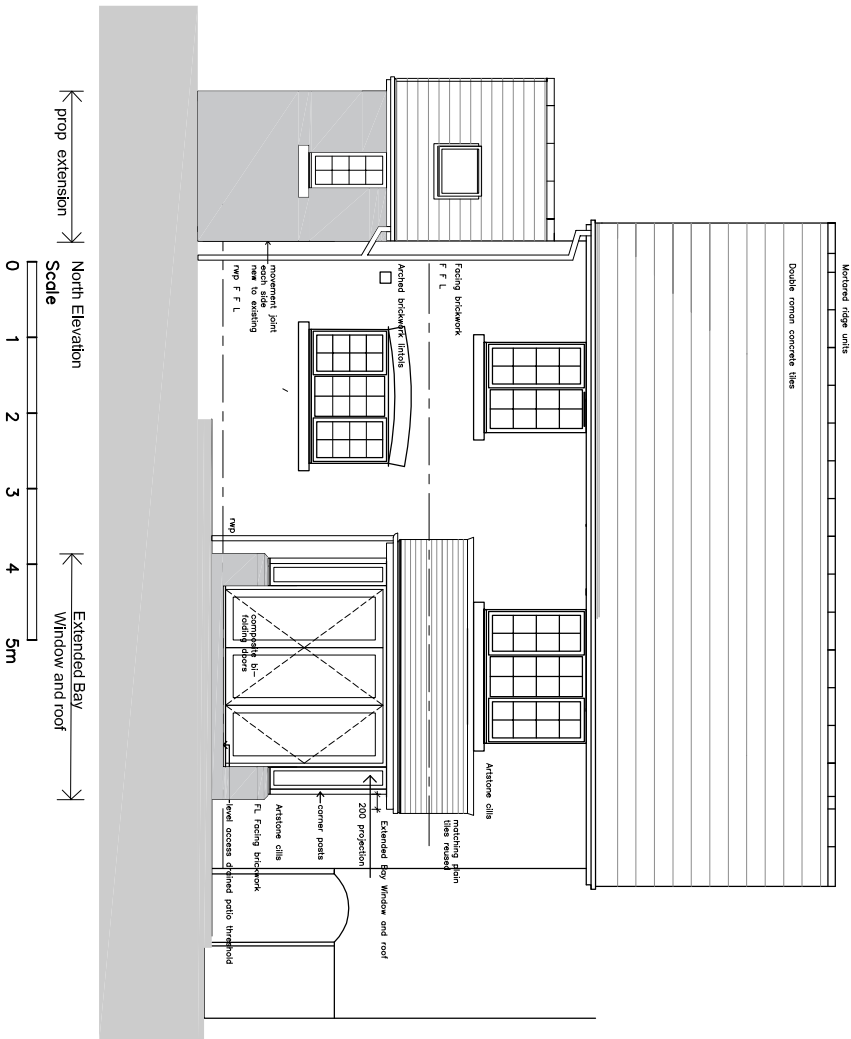
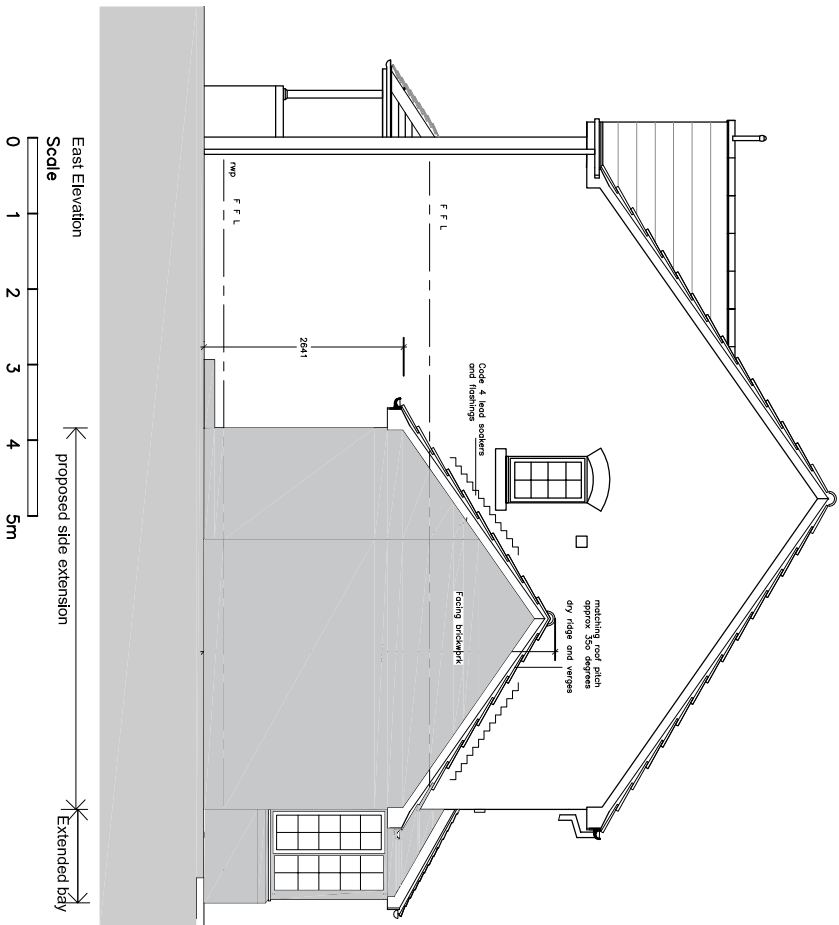


Notes:

- 1 All dimensions to be verified
- 2 Ownership boundaries produced from client records and NPIGrid records and are to be confirmed by client
- 3 House produced from dimensional measured survey 1:5.1/9 and to be checked.
- 4 All work is subject to the CDM Health and Safety Regulations 2015 for Domestic projects, a Construction Phase Plan before starting work and safe working practices by all contractors

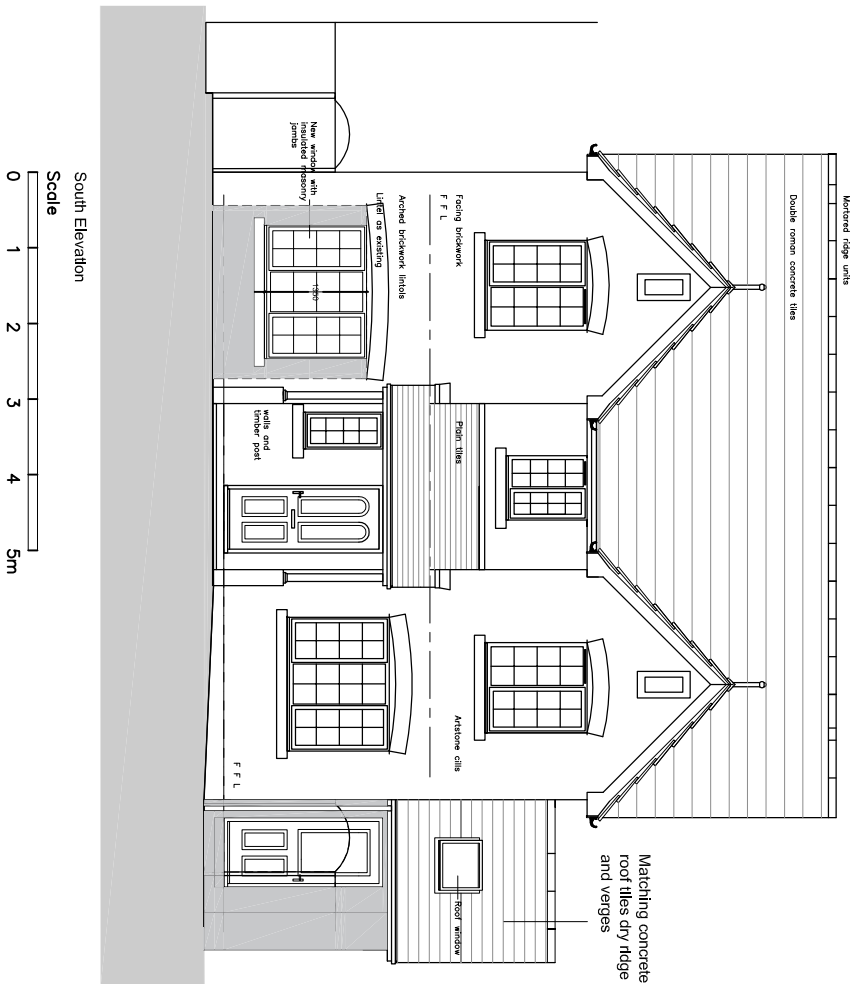

Comment		B Control	
Approval		Tender	
Planning	X	Construction	

Rev A 31.5.19 update for planning submission
with wider window to new study dms
notes clarified

28 Brow Wood Road
Birstall
Batley
WF17 0RH

Proposed Elevations

R DAWSON
ARCHITECT

Scale 1:100

Date 24.05.19

Drawn RAD

Dwg No 2002.715.GA 12A

77 Villa Road Bingley West Yorks BD16 4EY

Tel: 01274 512808

Mob: 07752 024234

E: richard@rdawsonarchitect.co.uk

Web: www.rdawsonarchitect.co.uk