

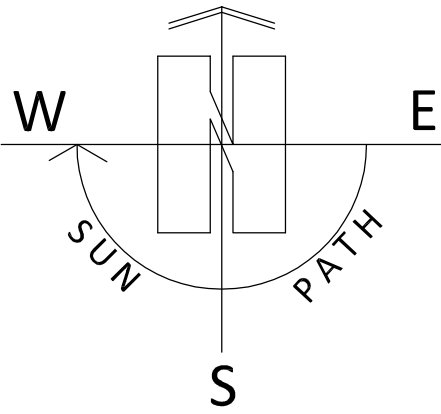


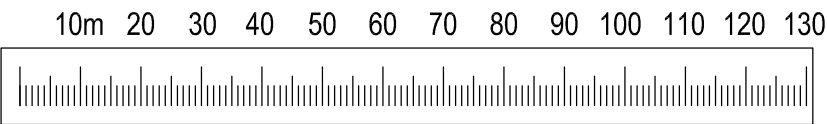

1:1250

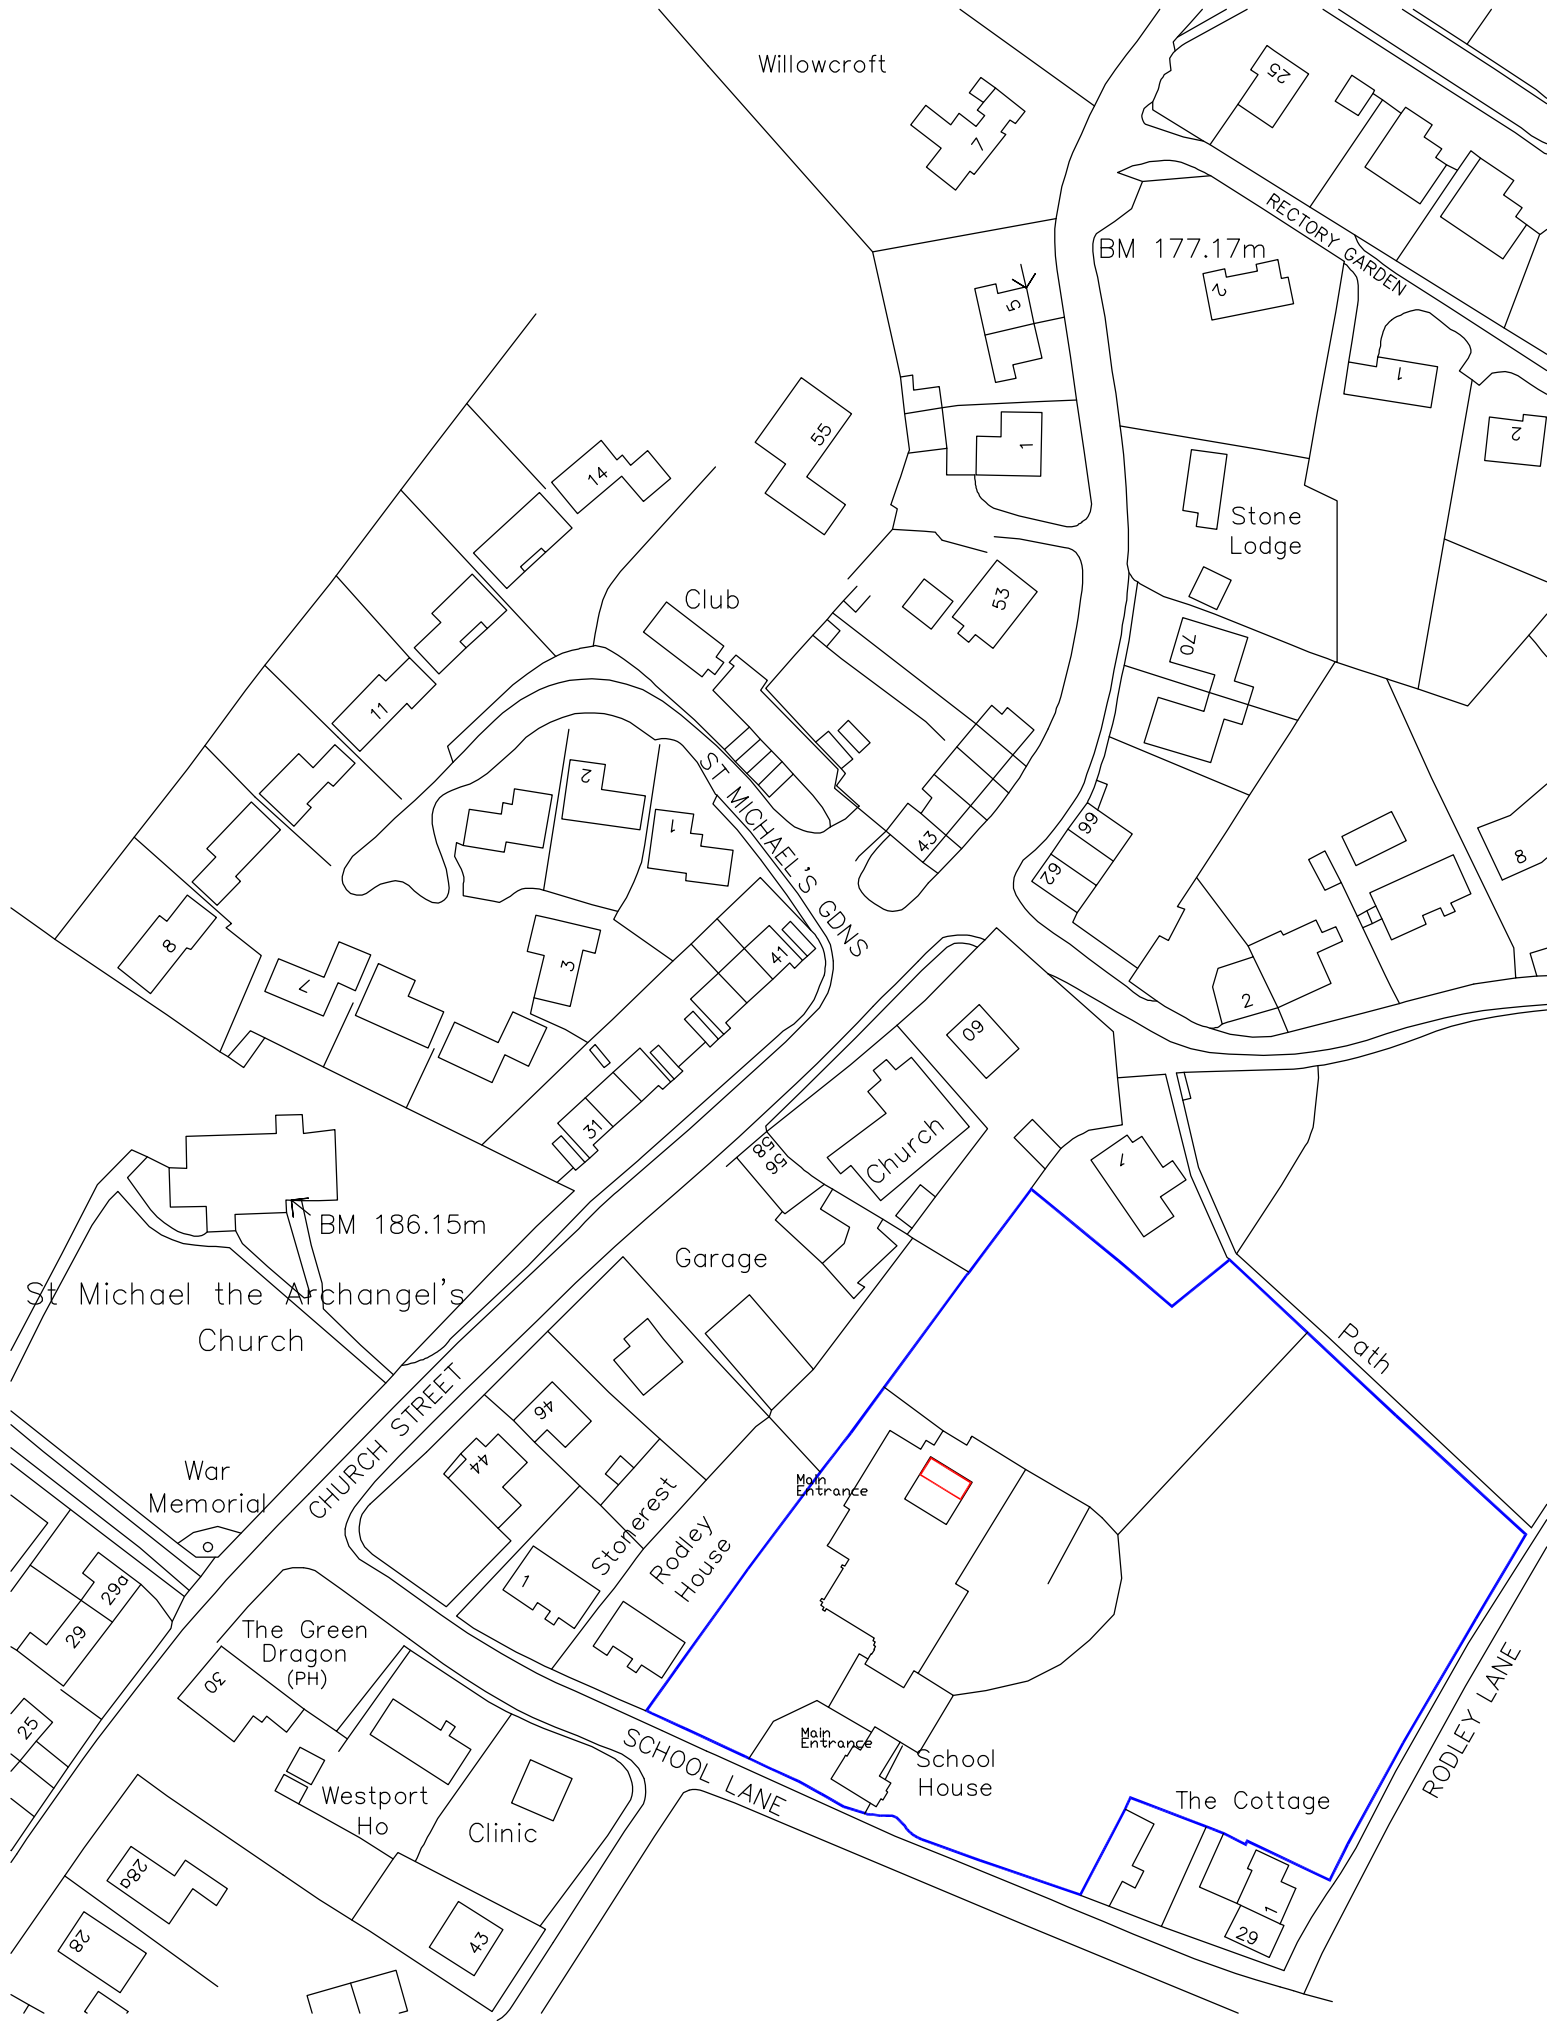

Project
Erection of Single Storey Courtyard Extension and
Internal Alterations at Emley First School, School
Lane, Emley, Huddersfield, HD8 9RT
Client

Emley First School

Drawing Title/Issue

Location Plan

scale	date	sheet size	dwg. no.
1:1250	03/18	A3	19/315/01a

ARCHITECTURE | PLANNING | DESIGN

Malkin Farm
Brow Lane
Holmfirth
HD9 2RJ
07946872499
paul@paulmatthewsarchitectural.co.uk
www.paulmatthewsarchitectural.co.uk

Company Registration Number: 09898149 – Company
Registered in England and Wales

Do not scale from drawing, use figured dimensions
only.

All dimensions must be checked and verified on site
prior to commencement
of works and architect to be notified of any
discrepancies.

The copyright for these drawings remains the
property of Paul MatthewsArchitectural Ltd. They
must not be reproduced in any way without prior
written consent from the originator (Paul
MatthewsArchitecturalLtd).