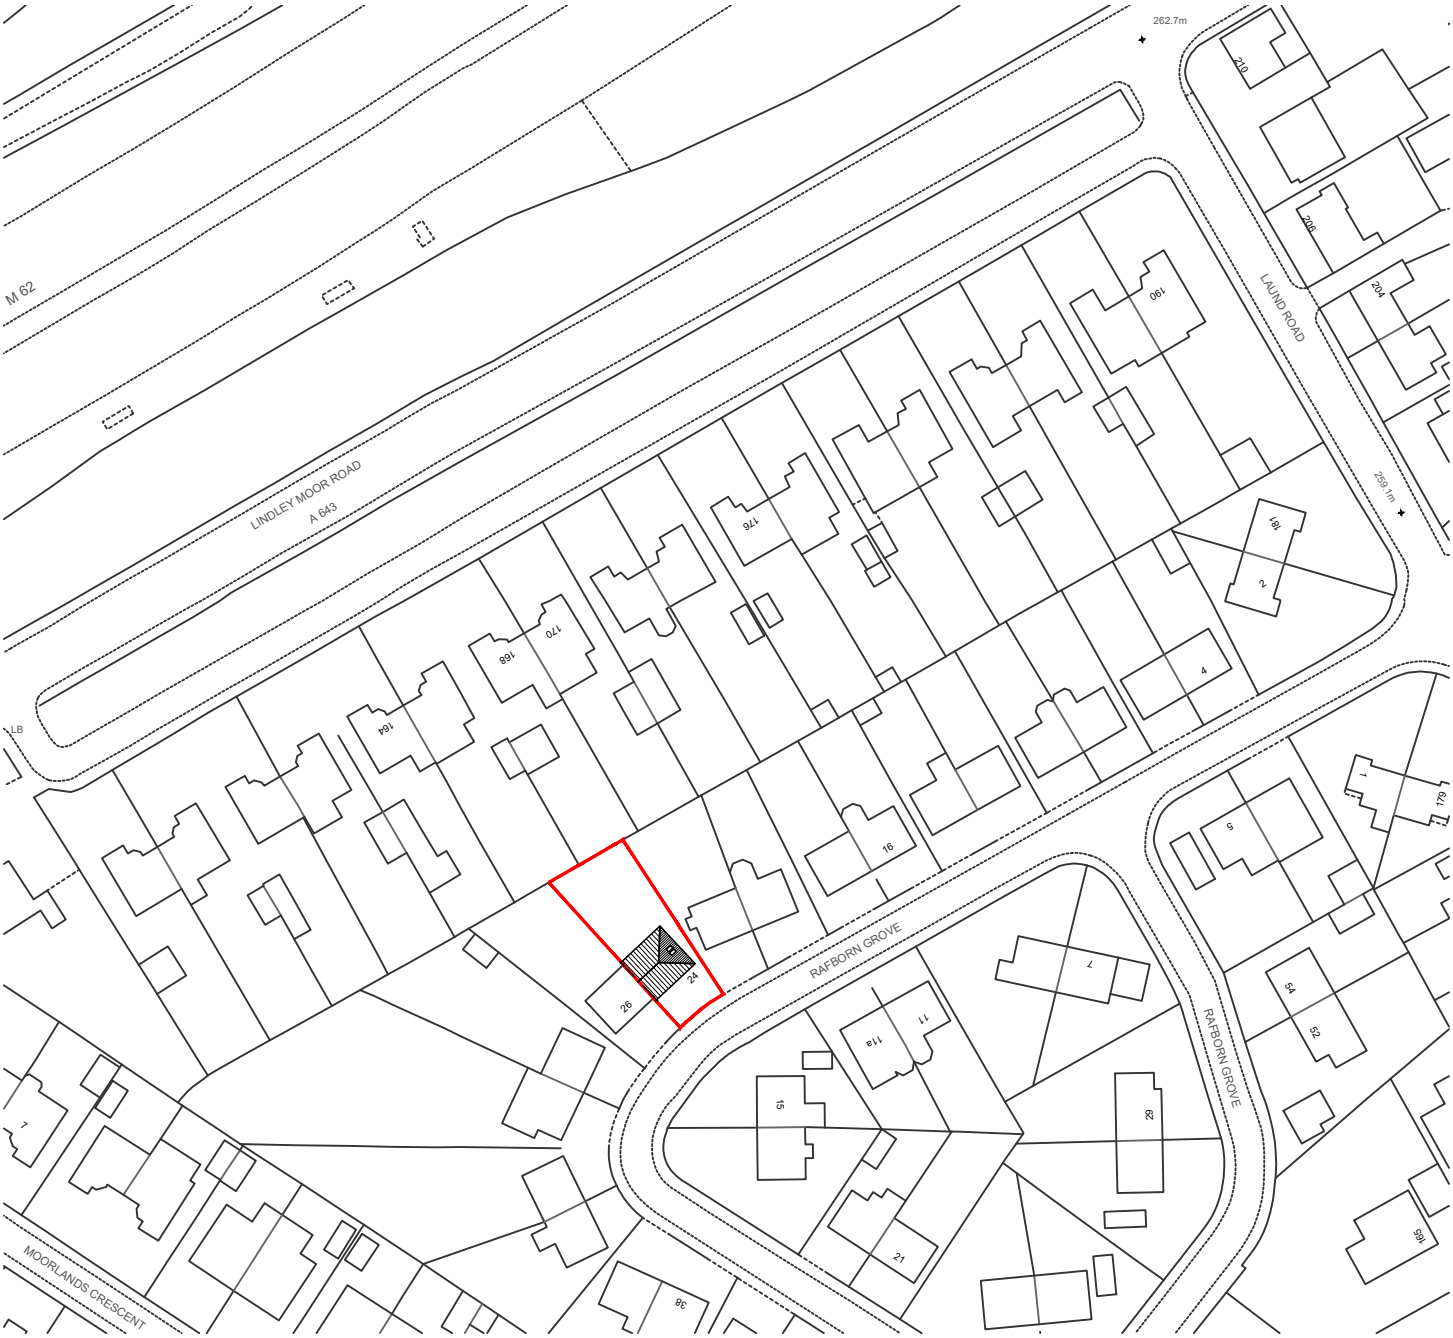


SITE LOCATION PLAN
1:1250

NOTES

1 NO DIMENSIONS TO BE SCALED FROM THIS DRAWING.

© COPYRIGHT RESERVED

Revisions | date | chkd | no

PLANNING

Project
24 Rafborn Grove
Salendine Nook, Hudderfield
HD3 3UB

Client
Ms Sarah Pecket

Title
Location Plan

Drawn	Scale
	1:1250@A4
Checked	Date
	June 19

Job No.	Dwg.No.	Rev.
001	(90)001	