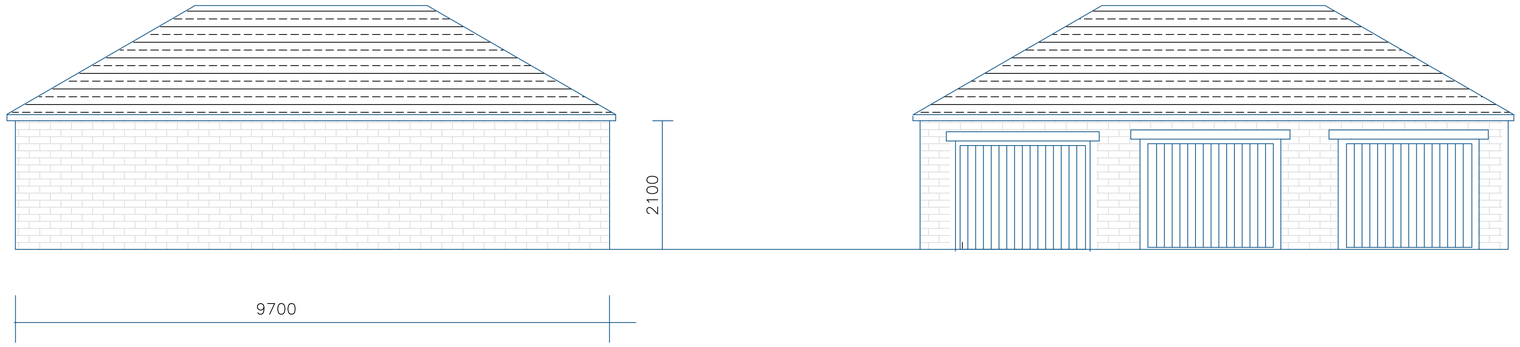

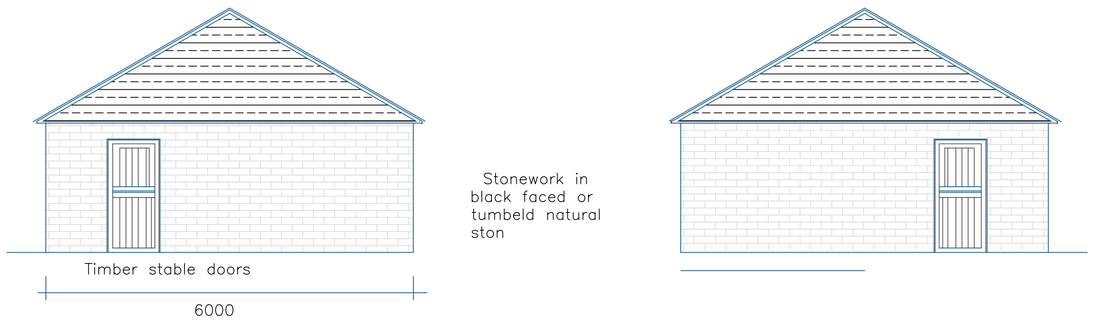

Proposed Imitation of Period converted stable block to form 3 linked dwellings .
Stonework to be either black faced stone or tumbled natural stone
Final material selection be be subject to planning condition

NOTES/LEGEND

Rev	Description	Rev. by	Date

Client/Architect
Premier Properties Ltd

Project
Proposals for land to Rear 72 New North Road

Title
Proposed imitation stable to Form 3 garages

Date	15th April 24	Drawn By	
Size	A1	Checked	
Scale	1:50 on A1	Approved	

FCS Consultants
31 Summervale, Bridge Lane
Holmfirth, HD7 1AG
Tel. 01484 687 722

Issue

Drawing Number NNR 2024 / 05

Revision Rev B

FCS CONSULTANTS