
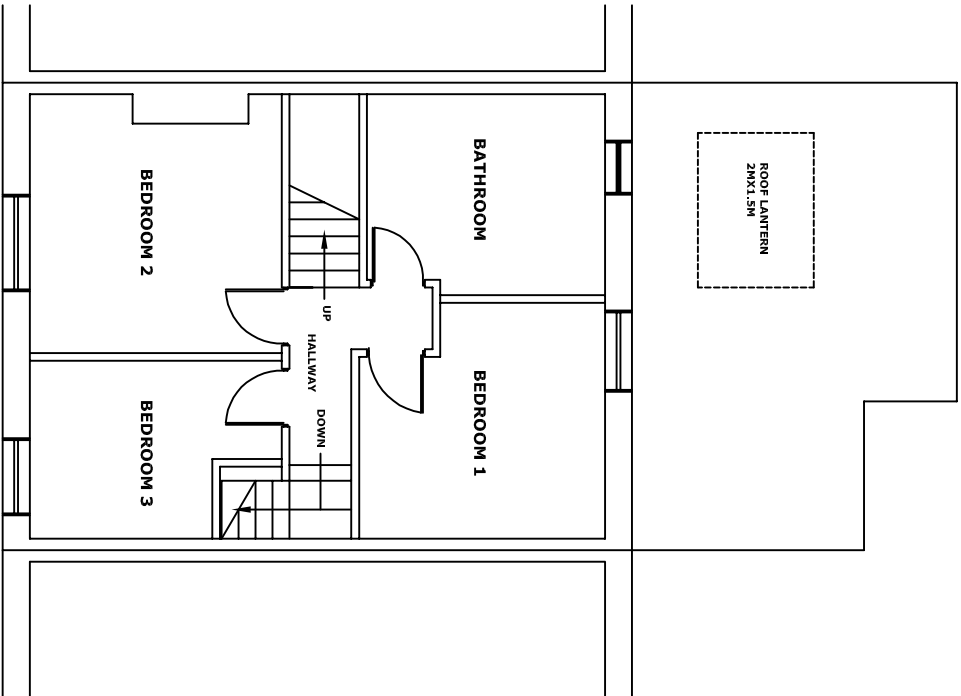
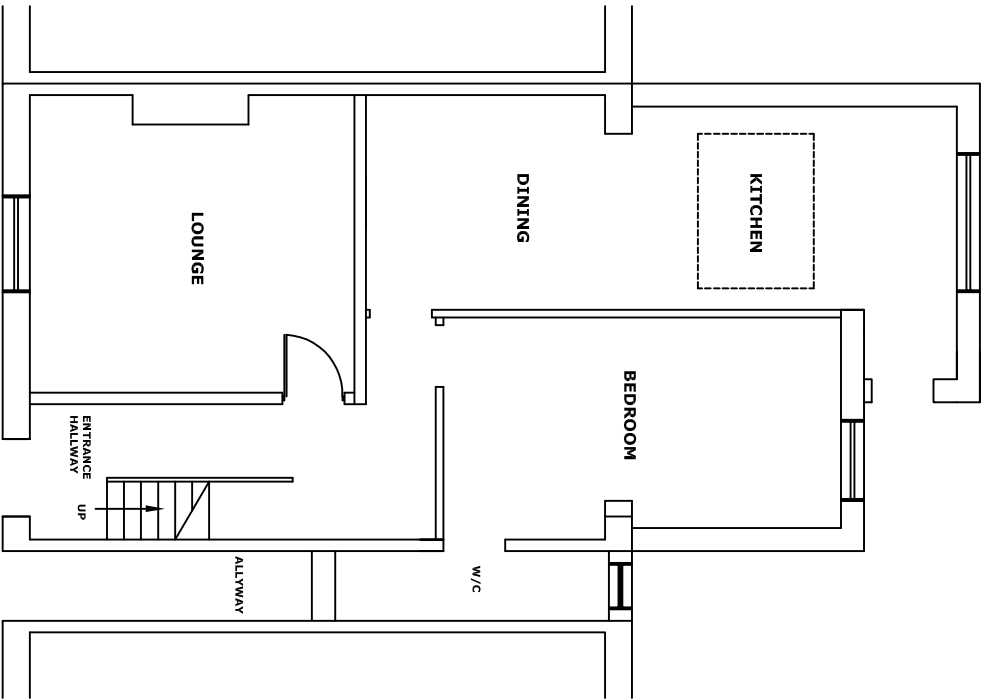
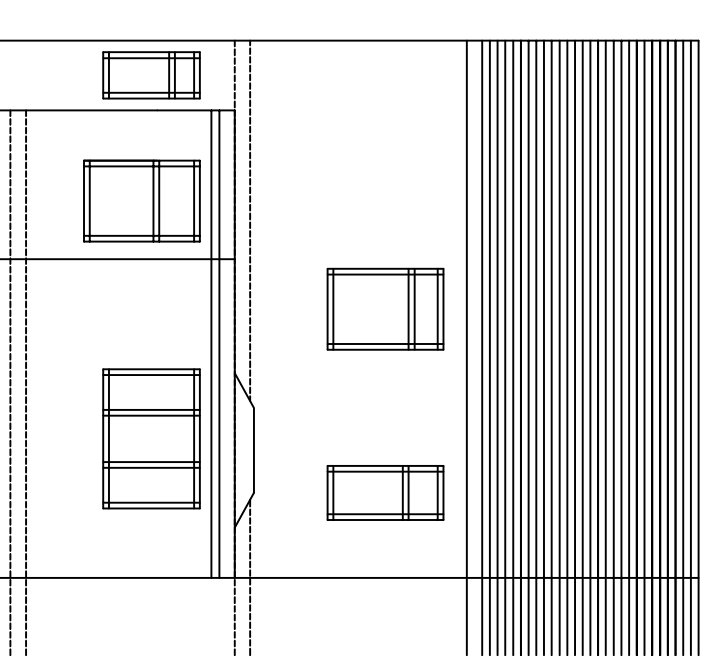
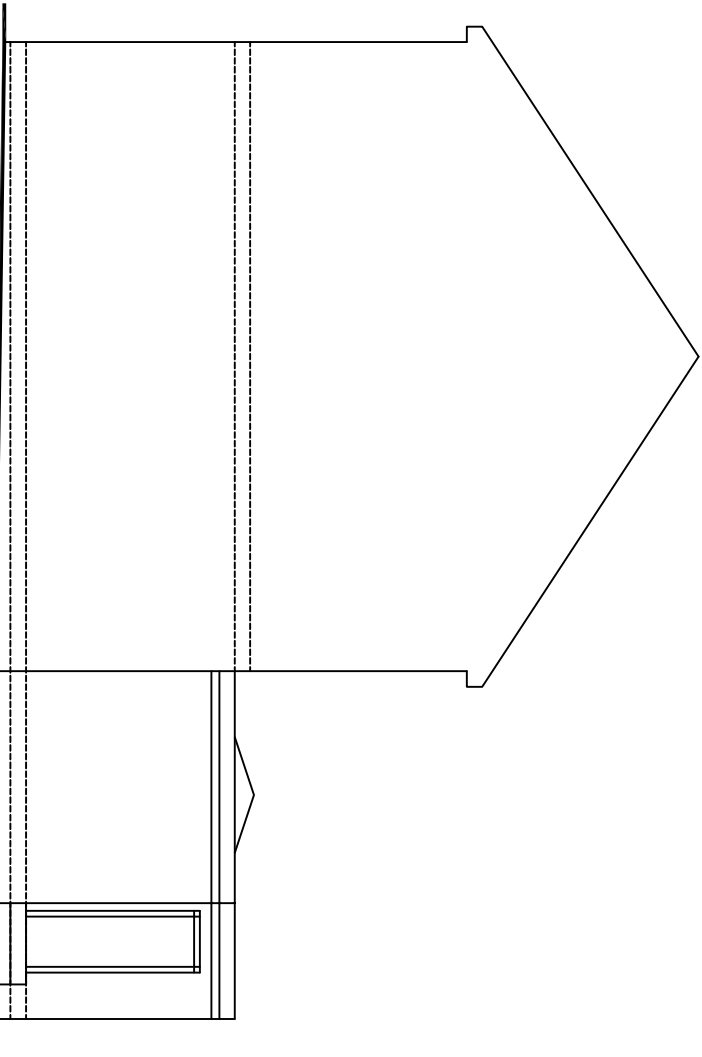


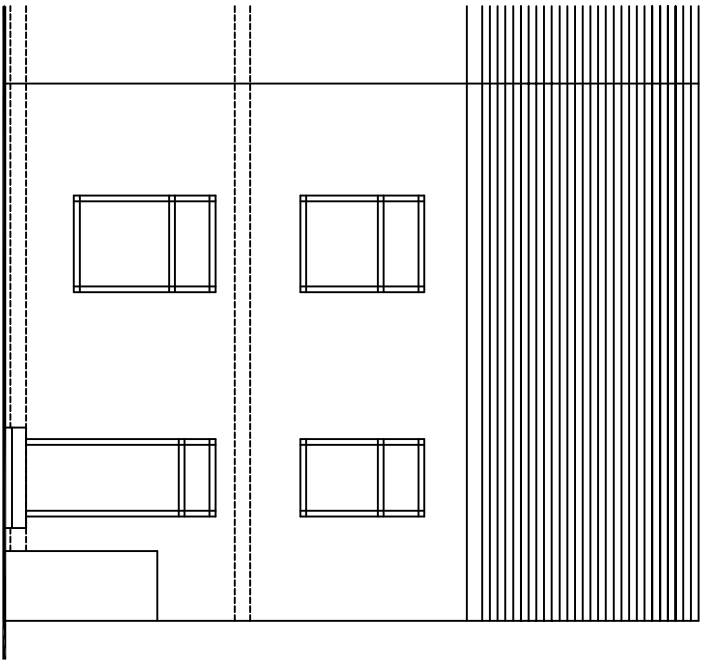

HUDDS DESIGN
www.huddsdesign.com
103-105, Bradford Rd, Huddersfield, West Yorkshire, HD1 6DZ, Tel: 01484 941051

Job/Title/Client:
MR ZAHID RAZZAQ
40 SPAINES RD, HUDDERSFIELD, HD2 2SD
REAR EXTENSION

Scale: 1:100 (A3)	Drawing Number:	Revi:
Date: 20-JUN-2019	HD-A-471-002	0

Drawn: JA	Check: MI	Approved:
-----------	-----------	-----------

THIS IS A CAD DRAWING & MUST NOT BE MODIFIED MANUALLY. THIS DRAWING IS THE PROPERTY OF ALISHAH DESIGNS. IT IS STRICTLY CONFIDENTIAL AND MUST NOT BE COPIED, TRACED OR LOANED WITHOUT THEIR PERMISSION.

PROPOSED