



DO NOT SCALE FROM THE DRAWING
ALL DIMENSIONS TO BE CHECKED ON
SITE PRIOR TO ANY CONSTRUCTION OR
FABRICATION AND ANY DISCREPANCIES
IMMEDIATELY REPORTED TO THE ARCHITECT



OUTLINE SECTION
1:100

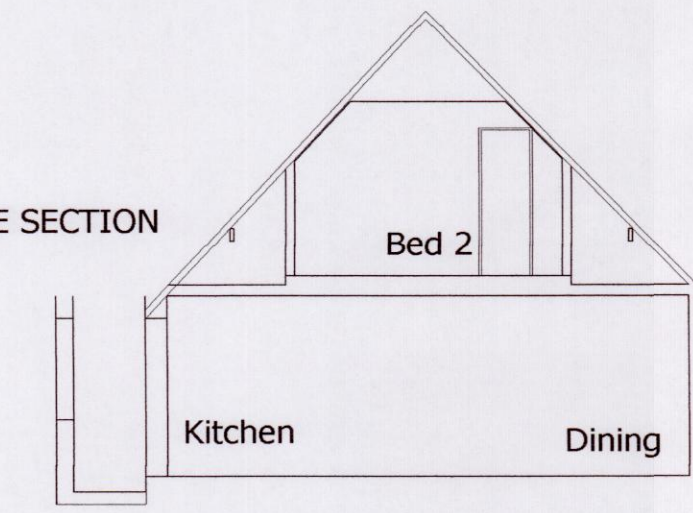

WEST ELEVATION 1:100

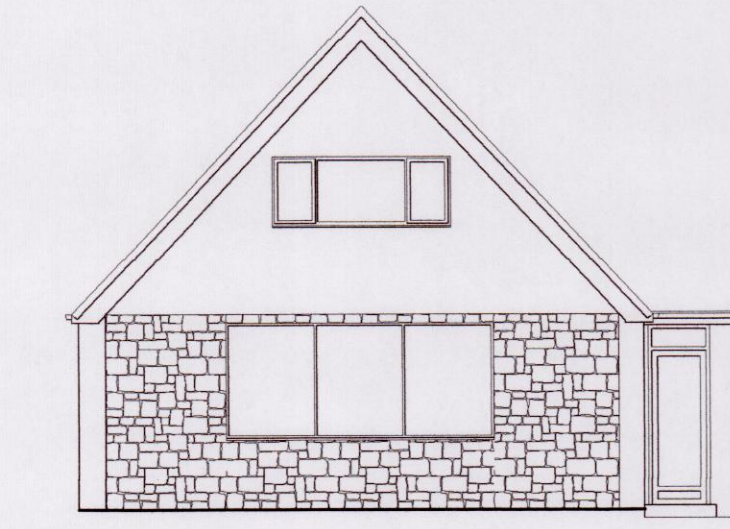


SOUTH ELEVATION 1:100

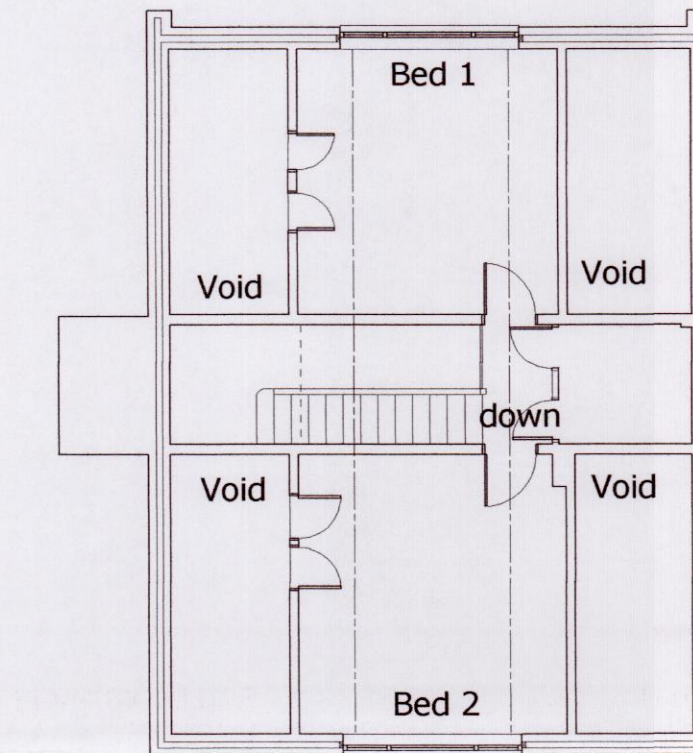
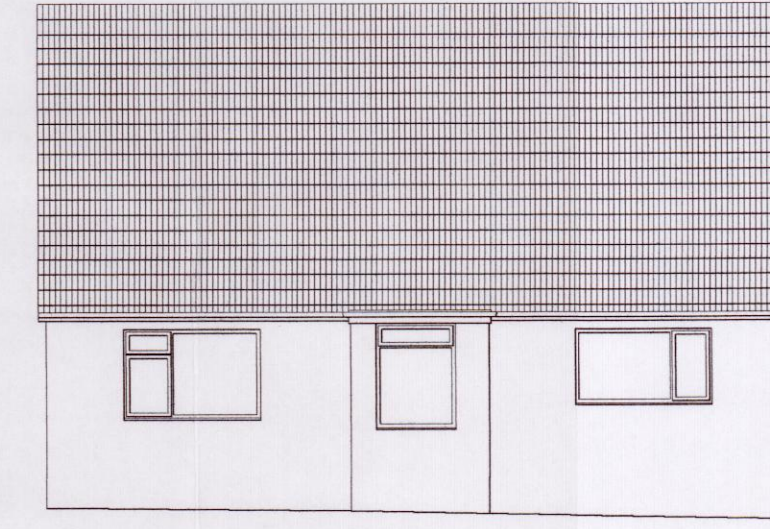


FIRST FLOOR PLAN EXISTING 1:100


EAST ELEVATION 1:100

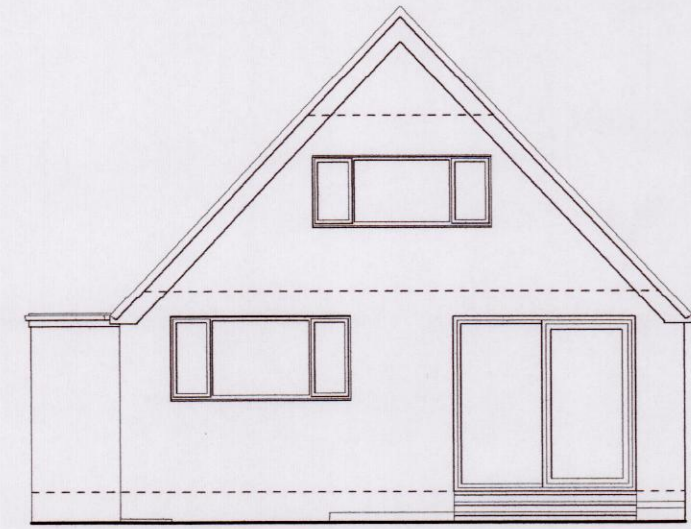

NORTH ELEVATION 1:100

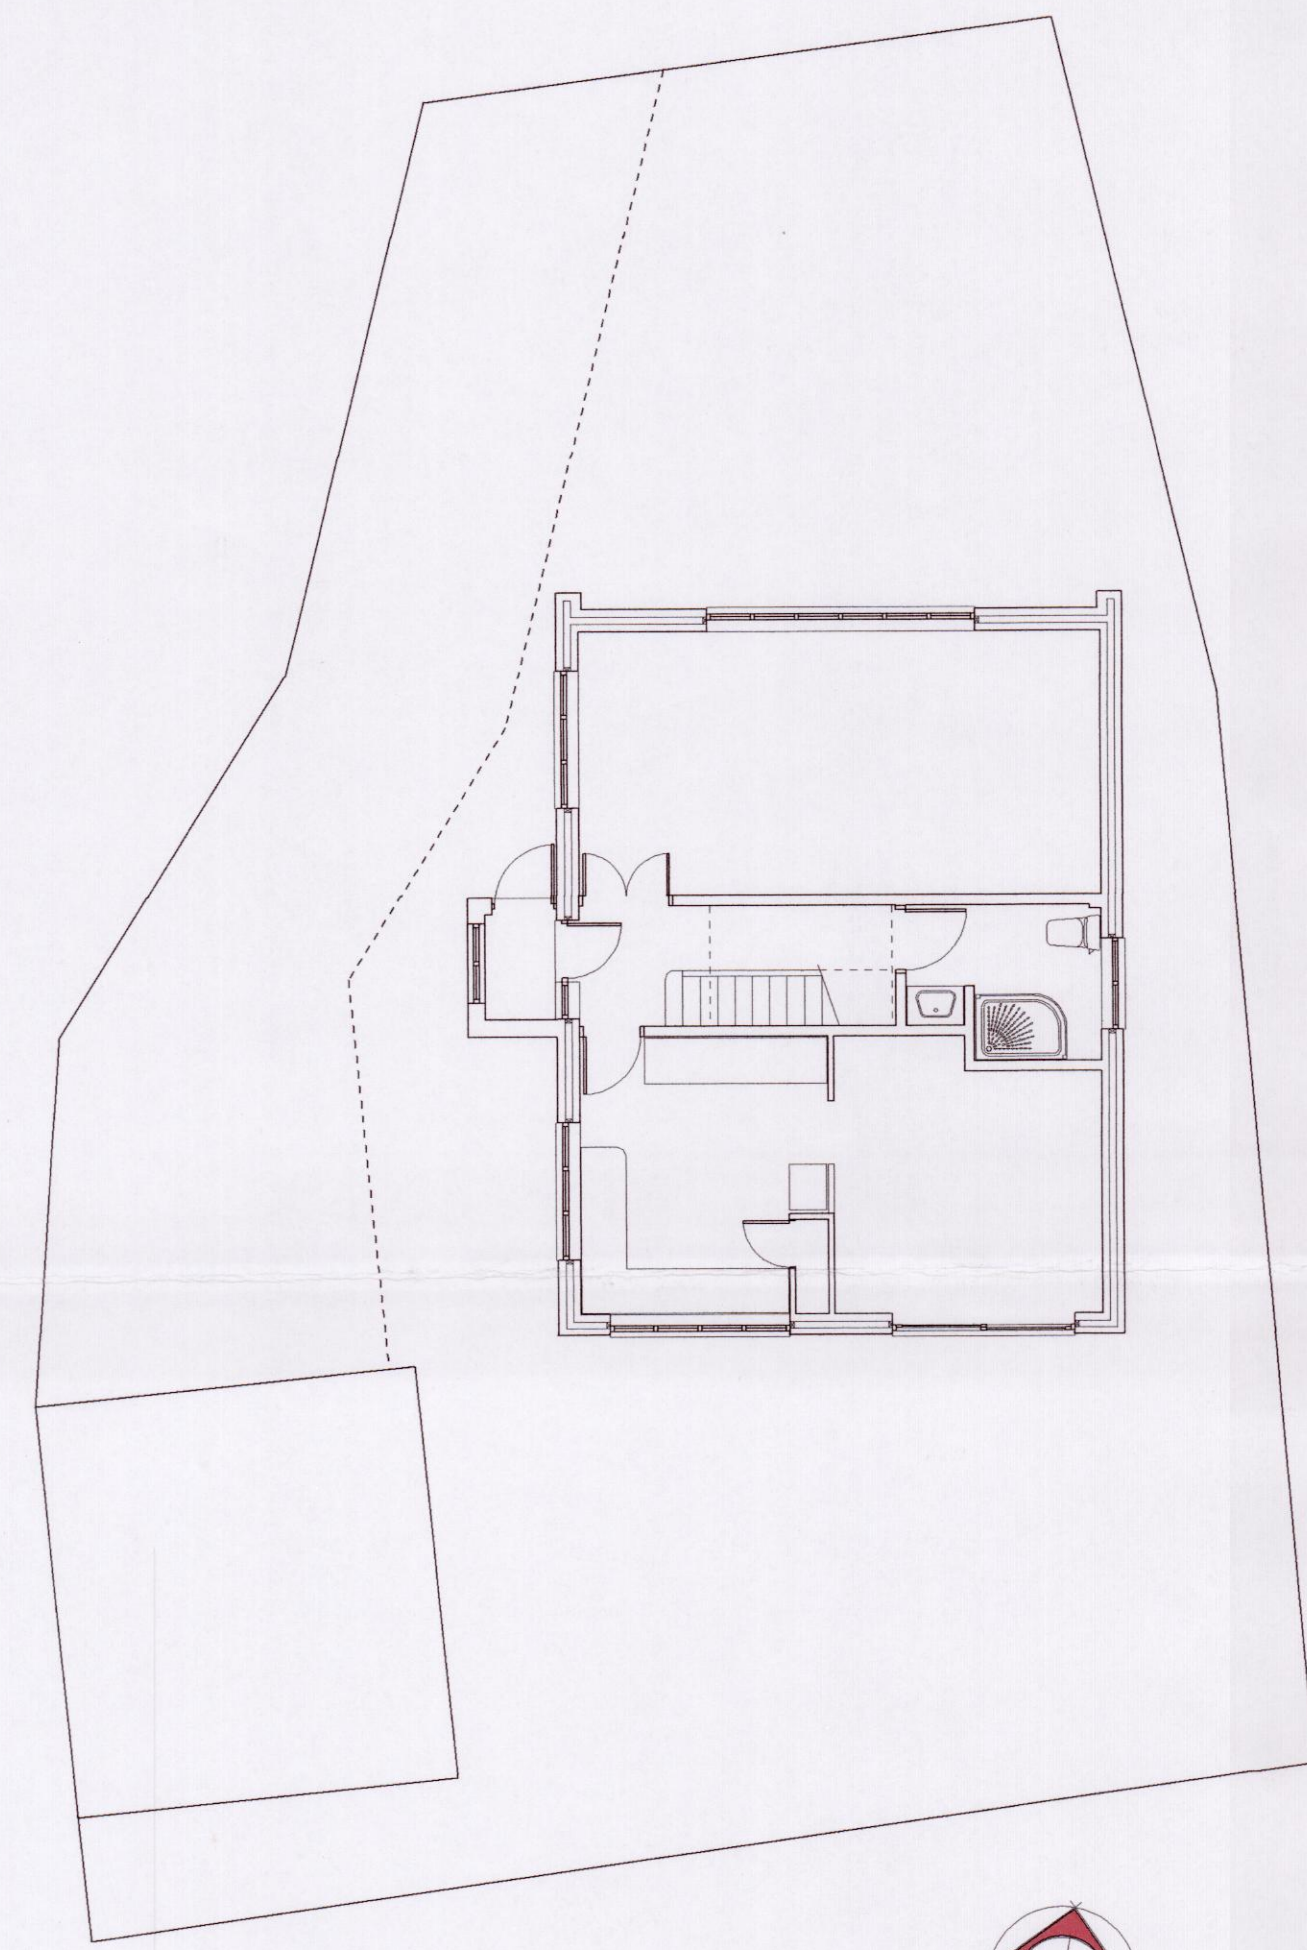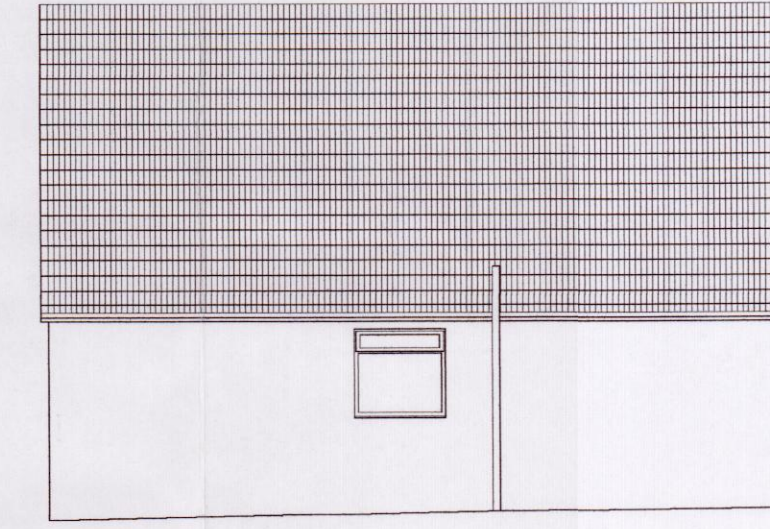

SITE PLAN 1:100

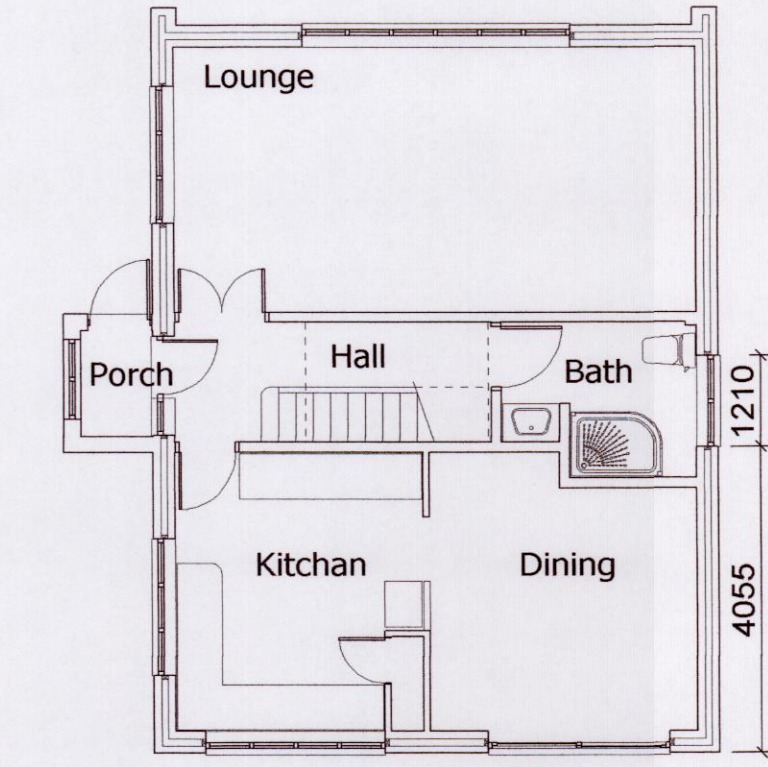

GROUND FLOOR PLAN EXISTING 1:100

THESE ARE NOTIFIABLE WORKS UNDER CDM AND ASSOCIATED
HEALTH AND SAFETY LEGISLATION THE TERMS OF WHICH MUST
BE FULLY COMPLIED WITH AT ALL TIMES

CLIENT
JANE AND GARRY SMITH.

ORIGINAL DATE
May 2019

DRAWING
Survey of existing

DATE
May 2019

SCALE
1:100

NUMBER
19/6/1

REV.

Tim Bennett Dipl.Arch. RIBA Chartered Architect
27 Melbourne Street, Morley, Leeds LS27 8BG
Tel. 07875 267938 email timbennett6@hotmail.com

PROJECT
EXTENSION AND INTERNAL
ALTERATIONS TO 20, LINCOLN GROVE,
ROBERTTOWN, LIVERSEDGE WF15 7NE