




TO FRONT

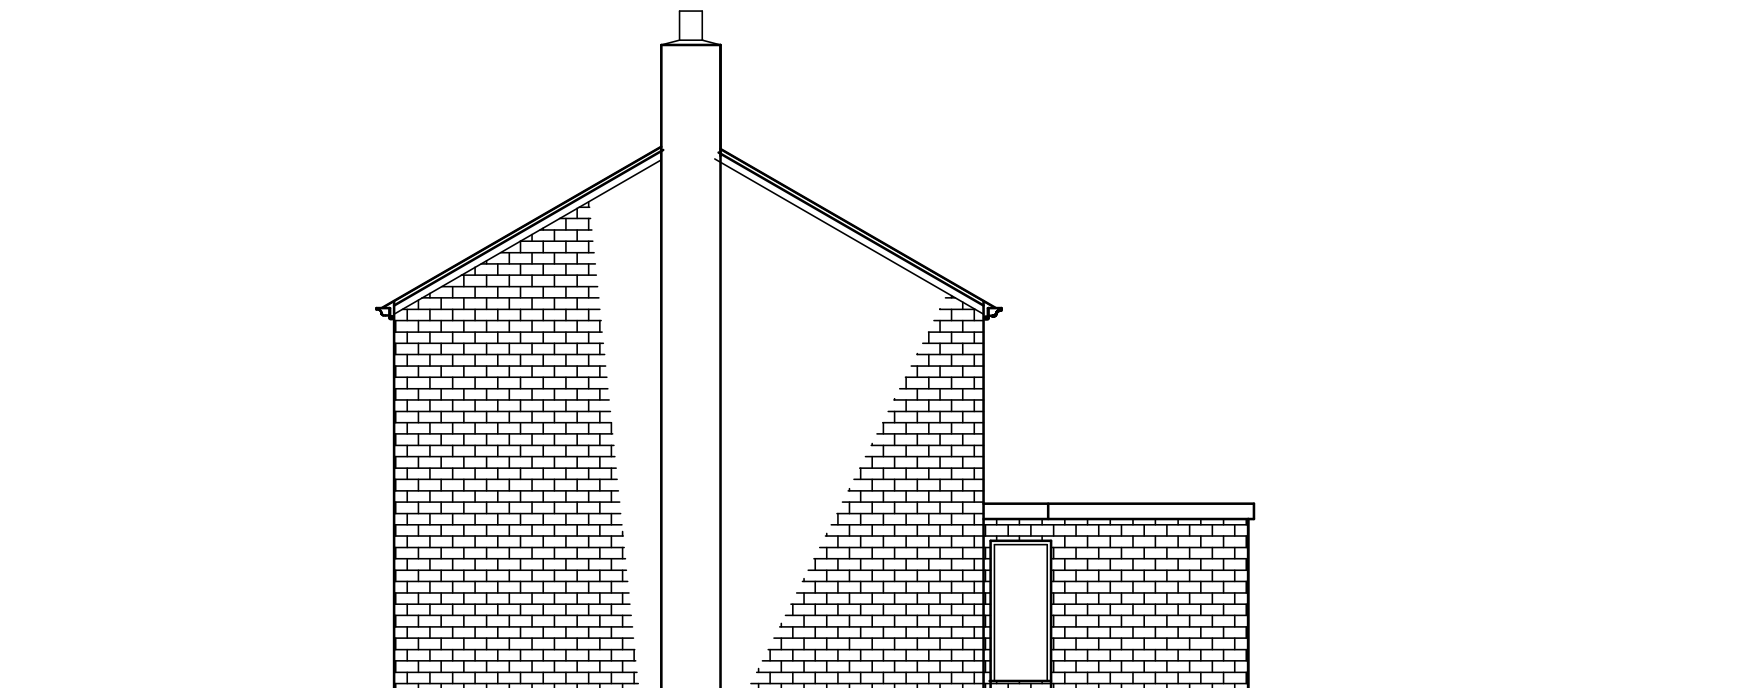

TO SIDE

MALLAIEU

ARCHITECTS

WREN COTTAGE, STRINGER HOUSE LANE,
EMLEY. HUDDERSFIELD. HD8 9SU.

01924 848334
07971 041016

JOB TITLE
MR A RASHID
16, EDGERTON GREEN
EDGERTON
HUDDERSFIELD HD1 5RD

PROPOSED REMODELLING

DRAWING
FRONT ELEVATION AS EXISTING

NUMBER
3184/3

SCALE
1:100

DATE
MAY 2019