

EXISTING FIRST FLOOR PLAN
Scale 1: 100

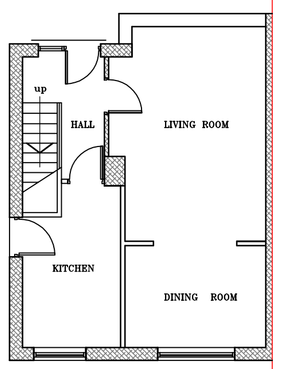

EXISTING GROUND FLOOR PLAN
Scale 1: 100

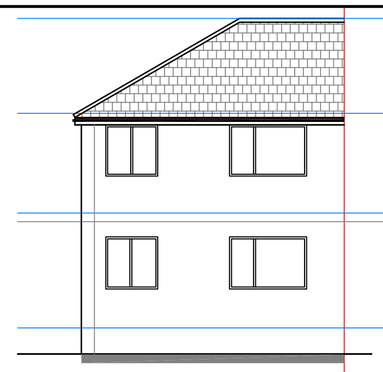

EXISTING REAR ELEVATION
Scale 1: 100

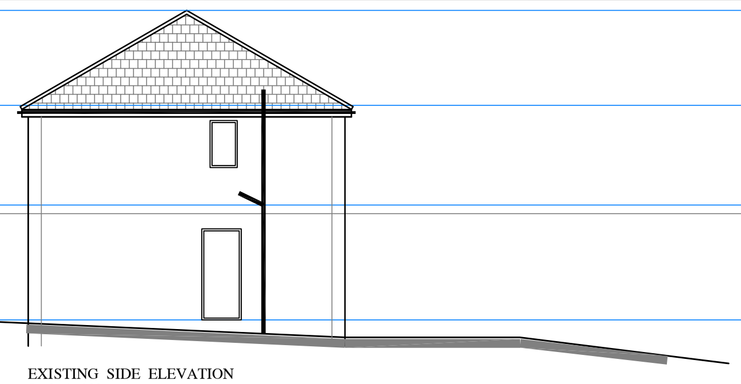

EXISTING SIDE ELEVATION
Scale 1: 100

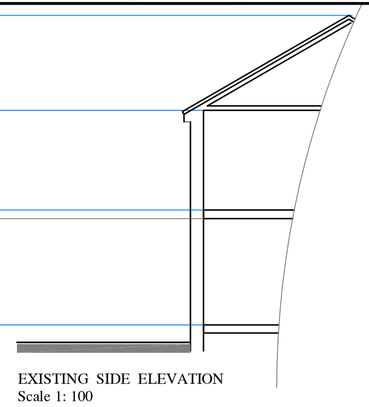

EXISTING SIDE ELEVATION
Scale 1: 100

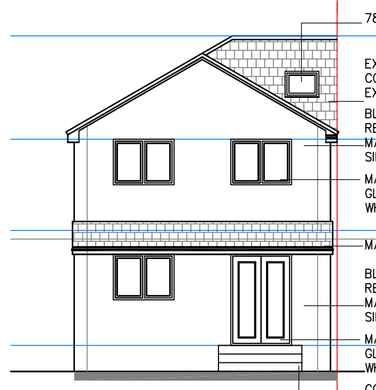

PROPOSED REAR ELEVATION
Scale 1: 100

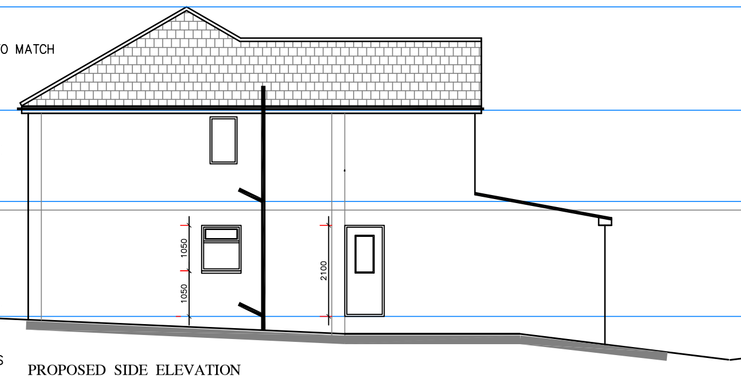

PROPOSED SIDE ELEVATION
Scale 1: 100

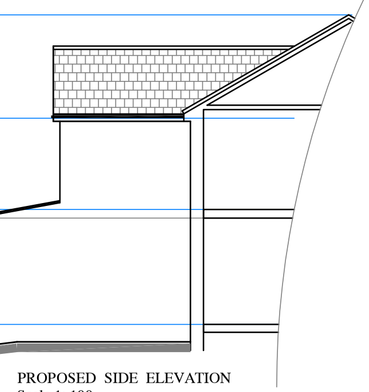

PROPOSED SIDE ELEVATION
Scale 1: 100

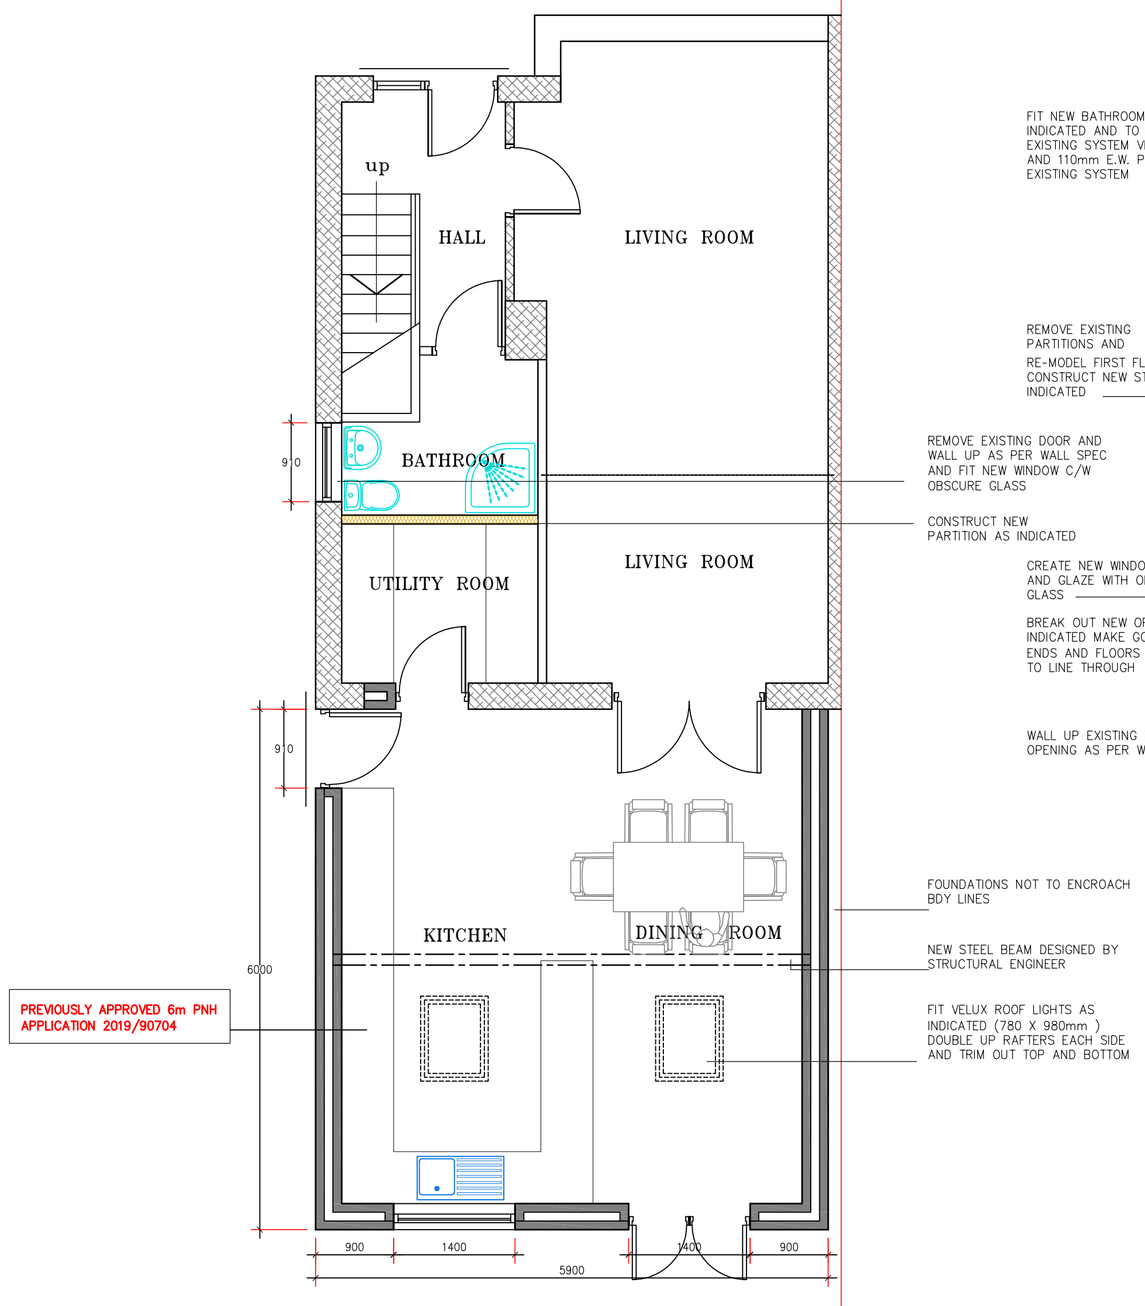

PROPOSED GROUND FLOOR PLAN
Scale 1: 50

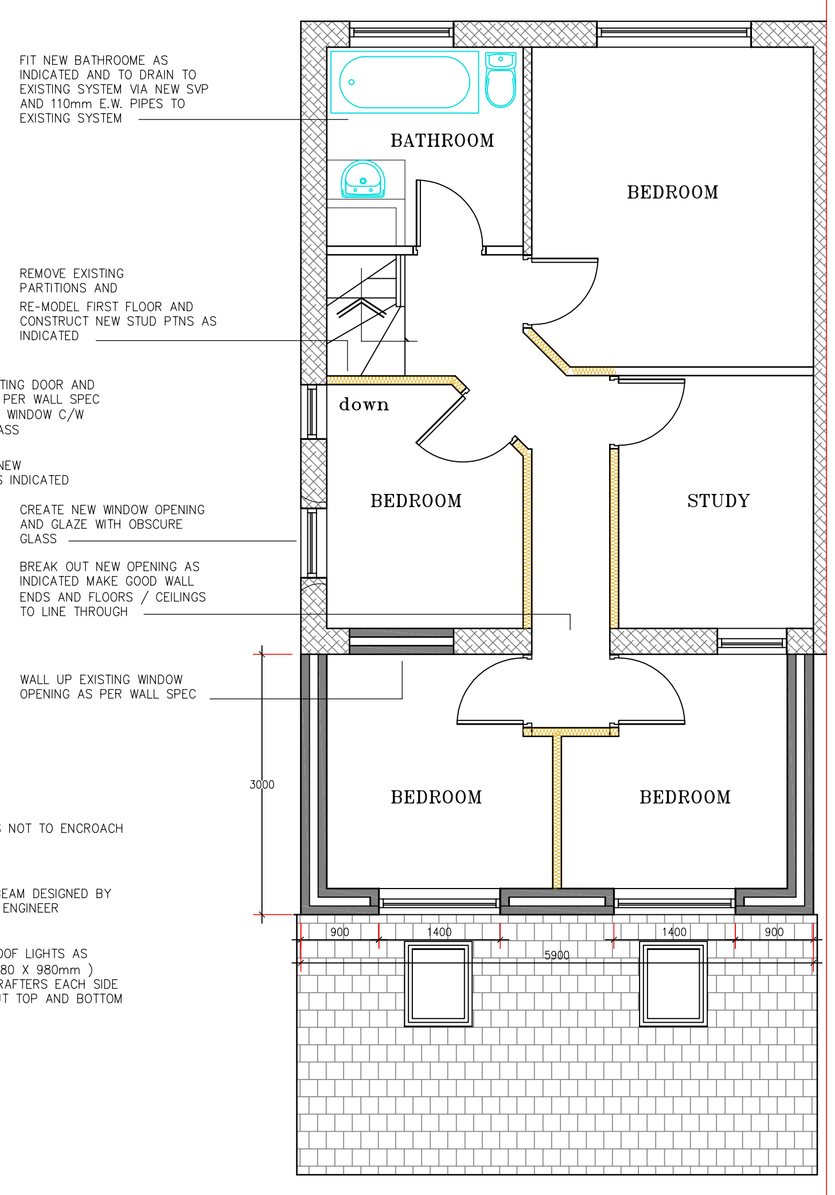

PROPOSED FIRST FLOOR PLAN
Scale 1: 50

NOTES:

1. CONTRACTORS AND SUB-CONTRACTORS MUST CHECK AND AGREE ALL DIMENSIONS BEFORE PREPARING SHOP DRAWINGS OR COMMENCING WORK ON SITE.
2. CONTRACTORS ARE RESPONSIBLE FOR INFORMING THE DESIGNER OF ANY DISCREPANCY DISCOVERED ON THIS DRAWING OR BETWEEN THIS DRAWING AND ANY OTHER RELATED DOCUMENTS WORK TO BE CARRIED OUT AS SHOWN ON THIS DRAWING.
3. WRITTEN DIMENSIONS ONLY ARE TO BE USED FROM THIS DRAWING–IF ANY DOUBTS EXIST–ASK FOR CLARIFICATION.

THIS DRAWING AND THE COPYRIGHTS AND PATENTS THEREIN ARE THE DESIGNERS PROPERTY AND MAY BE USED OR REPRODUCED ONLY UNDER CONTRACT.

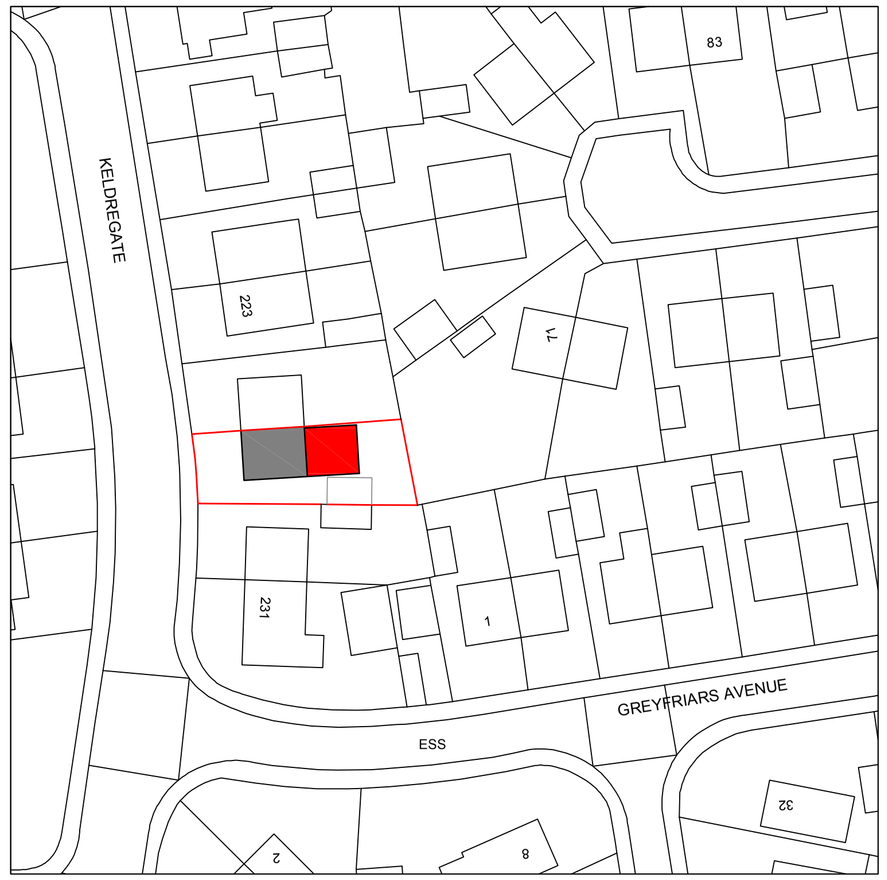

LOCATION PLAN SCALE 1: 1250

PLANNING MATERIALS
WALLS BLOCK AND RENDER
ROOF MATCHING TILES
WINDOWS MATCHING UPVC DOUBLE GLAZED UNITS

Rev

P.D ARCHITECTURAL SERVICES

Plans drawn for local authority approval
- Domestic Extensions
- Loft Conversions
- New garages / Conservatories
- New Homes

Tel: 07867784564 Free Consultation / Surve

Title: EXISTING AND PROPOSED LAYOUT.

Project: PROPOSED SINGLE STOREY P.N.H. REAR EXTENSION.
227 KELDREGATE, DEIGHTON
HUDDERSFIELD
HD2 1LF

For: MRS HIRA NAVEED

Scale: 1:100 & 1:50	Drawn: P.M	Re
Date: MAY 2019	PDA19-034-001.	·