


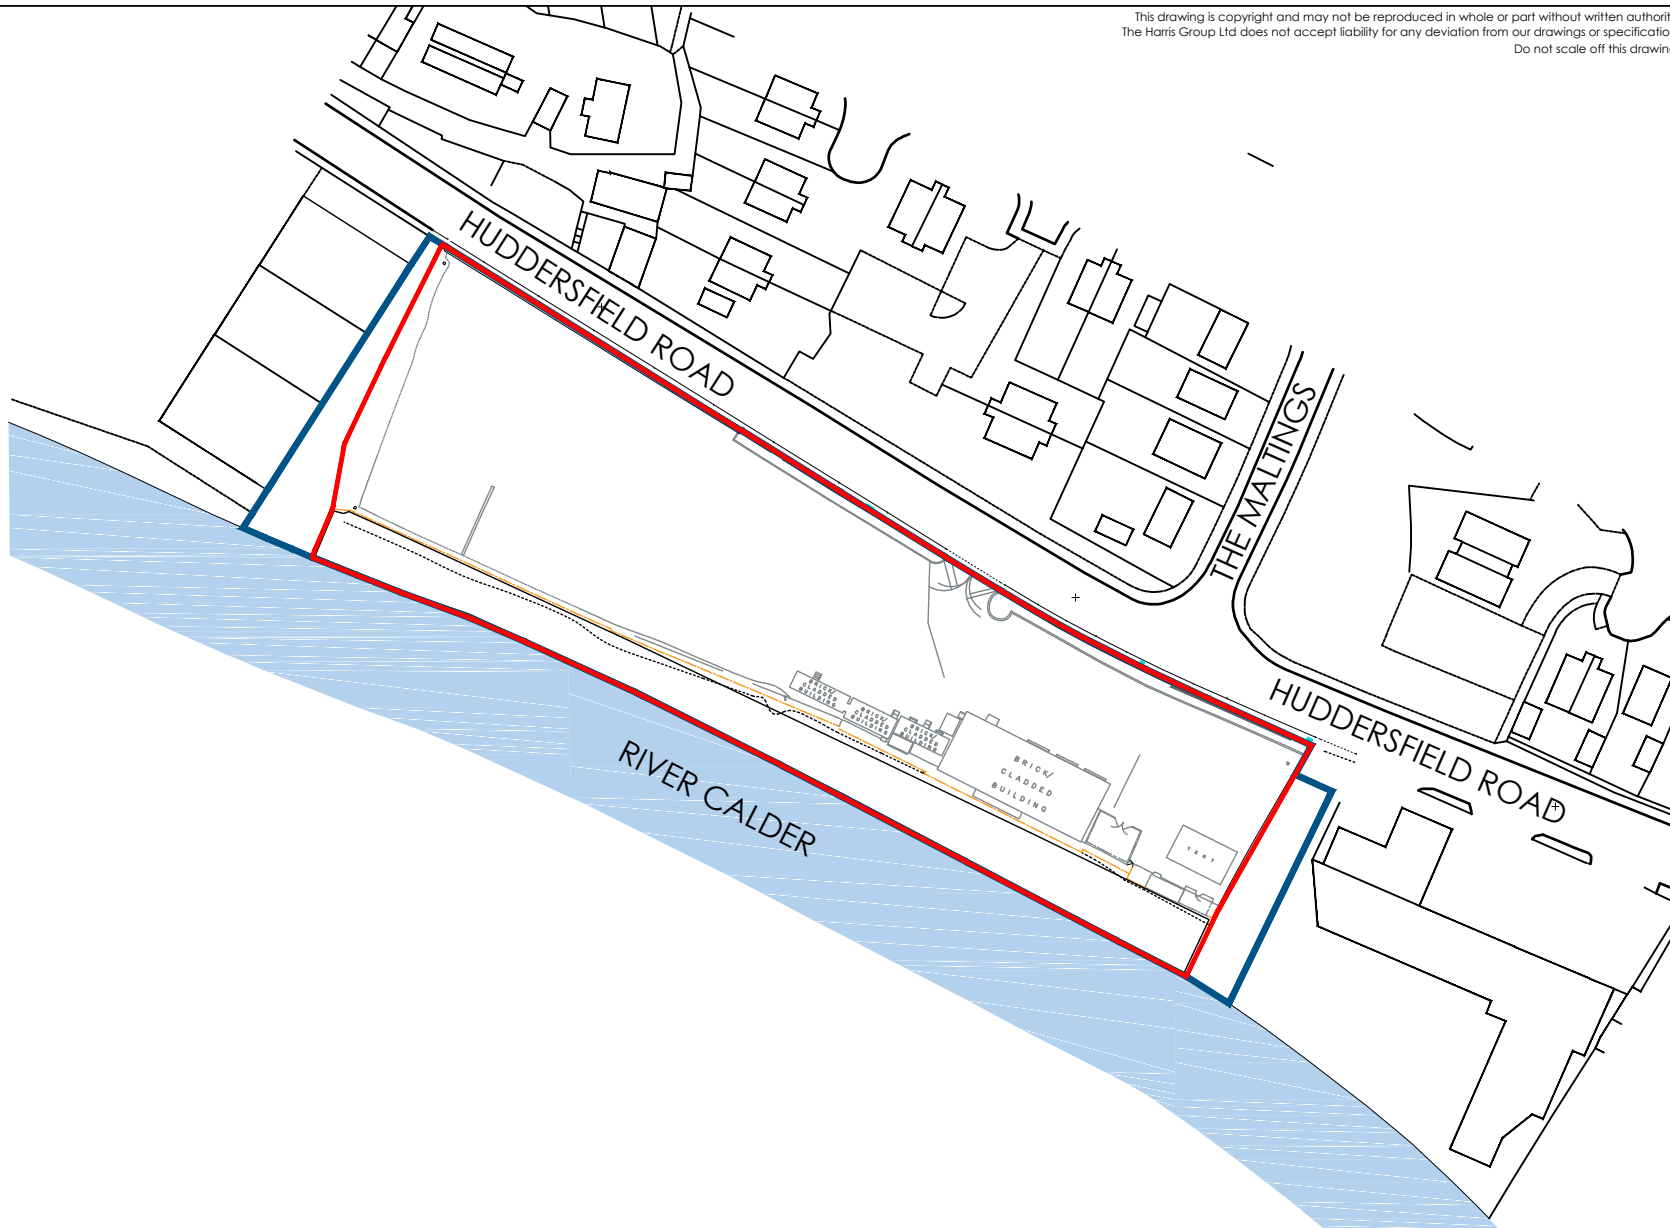

Rev	Date	Description	Rev By	Chkd By
A	18.06.19	Issued for Planning	RG	LEEB

Morbaine

Project Title	PROPOSED REDEVELOPMENT HUDDERSFIELD ROAD MIRFIELD			
Client	MORBAINE LTD			
Status	PLANNING			
Scale	1:1250	Drawing Size	A4	
Date	MAY 19	Drawn By	RG	Chkd by LEEB
Drawing Title	SITE LOCATION PLAN			
Job-Dwg No	15151-098			Rev A

- ☒ 2 St. Johns North, Wakefield, WF1 3QA t. 01924 291800
- ☐ Carvers Warehouse, 77 Dale Street, Manchester, M1 2HG t. 0161 2388555
- ☐ The Old Rectory, 79 High Street, Newport Pagnell, MK16 8AB t. 01908 211577
- ☐ 101 London Road, Reading, RG1 5BY t. 0118 9507700
- ☐ 10 Gees Court, St Christophers Place, London, W1U 1JJ t. 0207 4091215



SITE LOCATION PLAN
SCALE 1:1250@A4