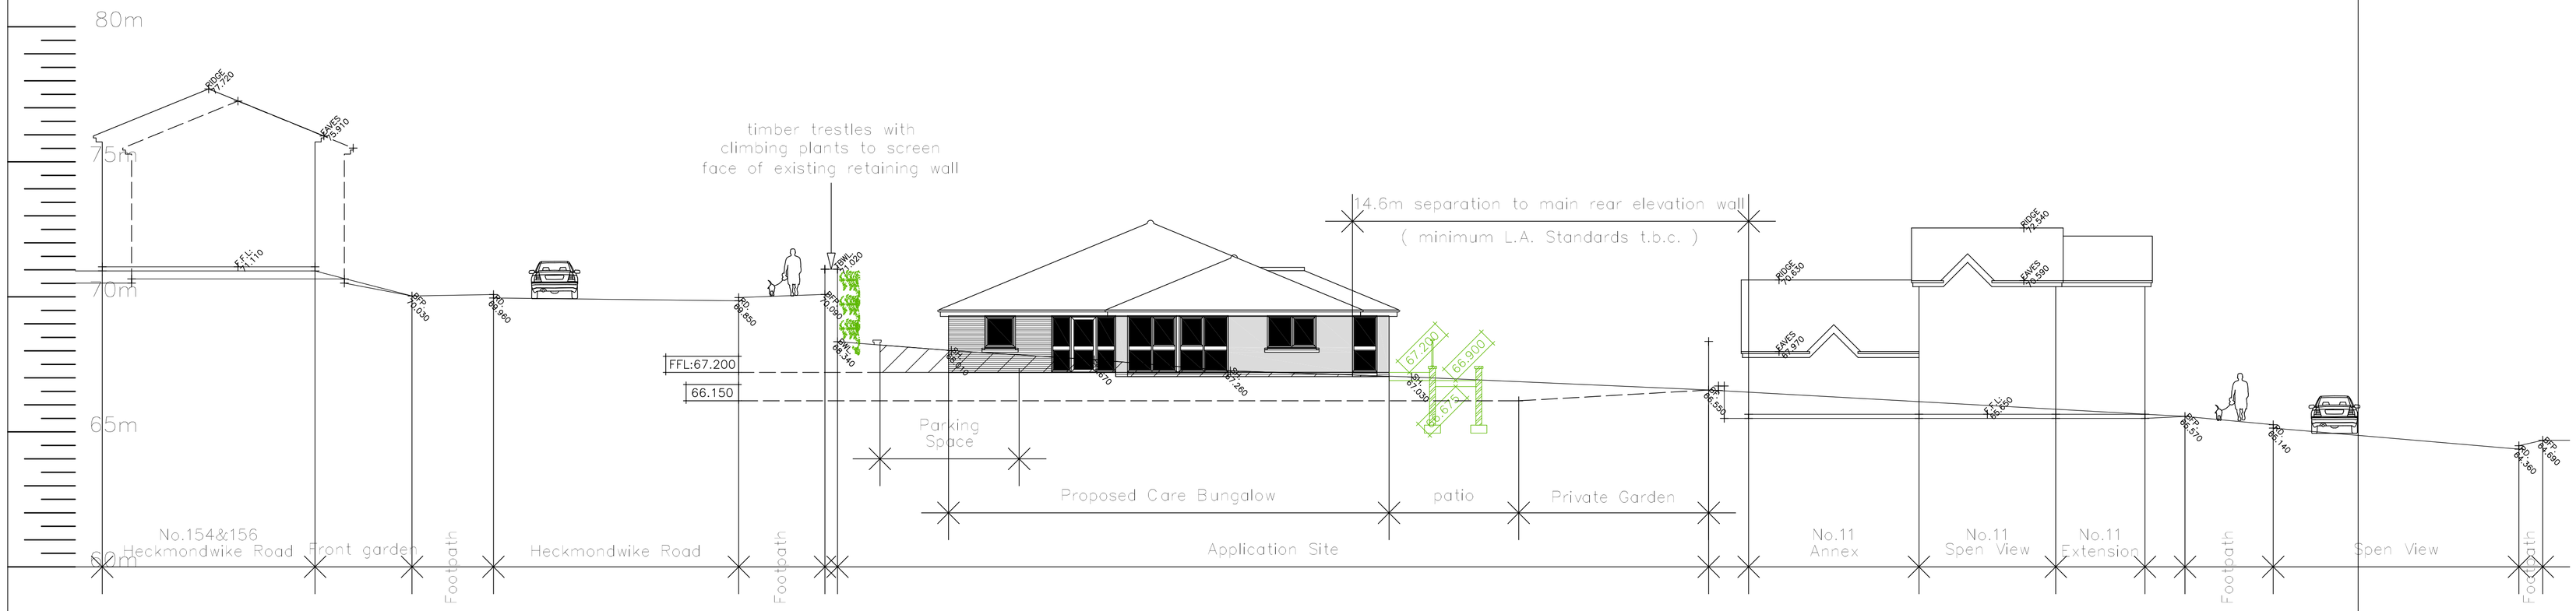

Proposed Site Elevation One

0 5M 10M 15M 20M
SCALE

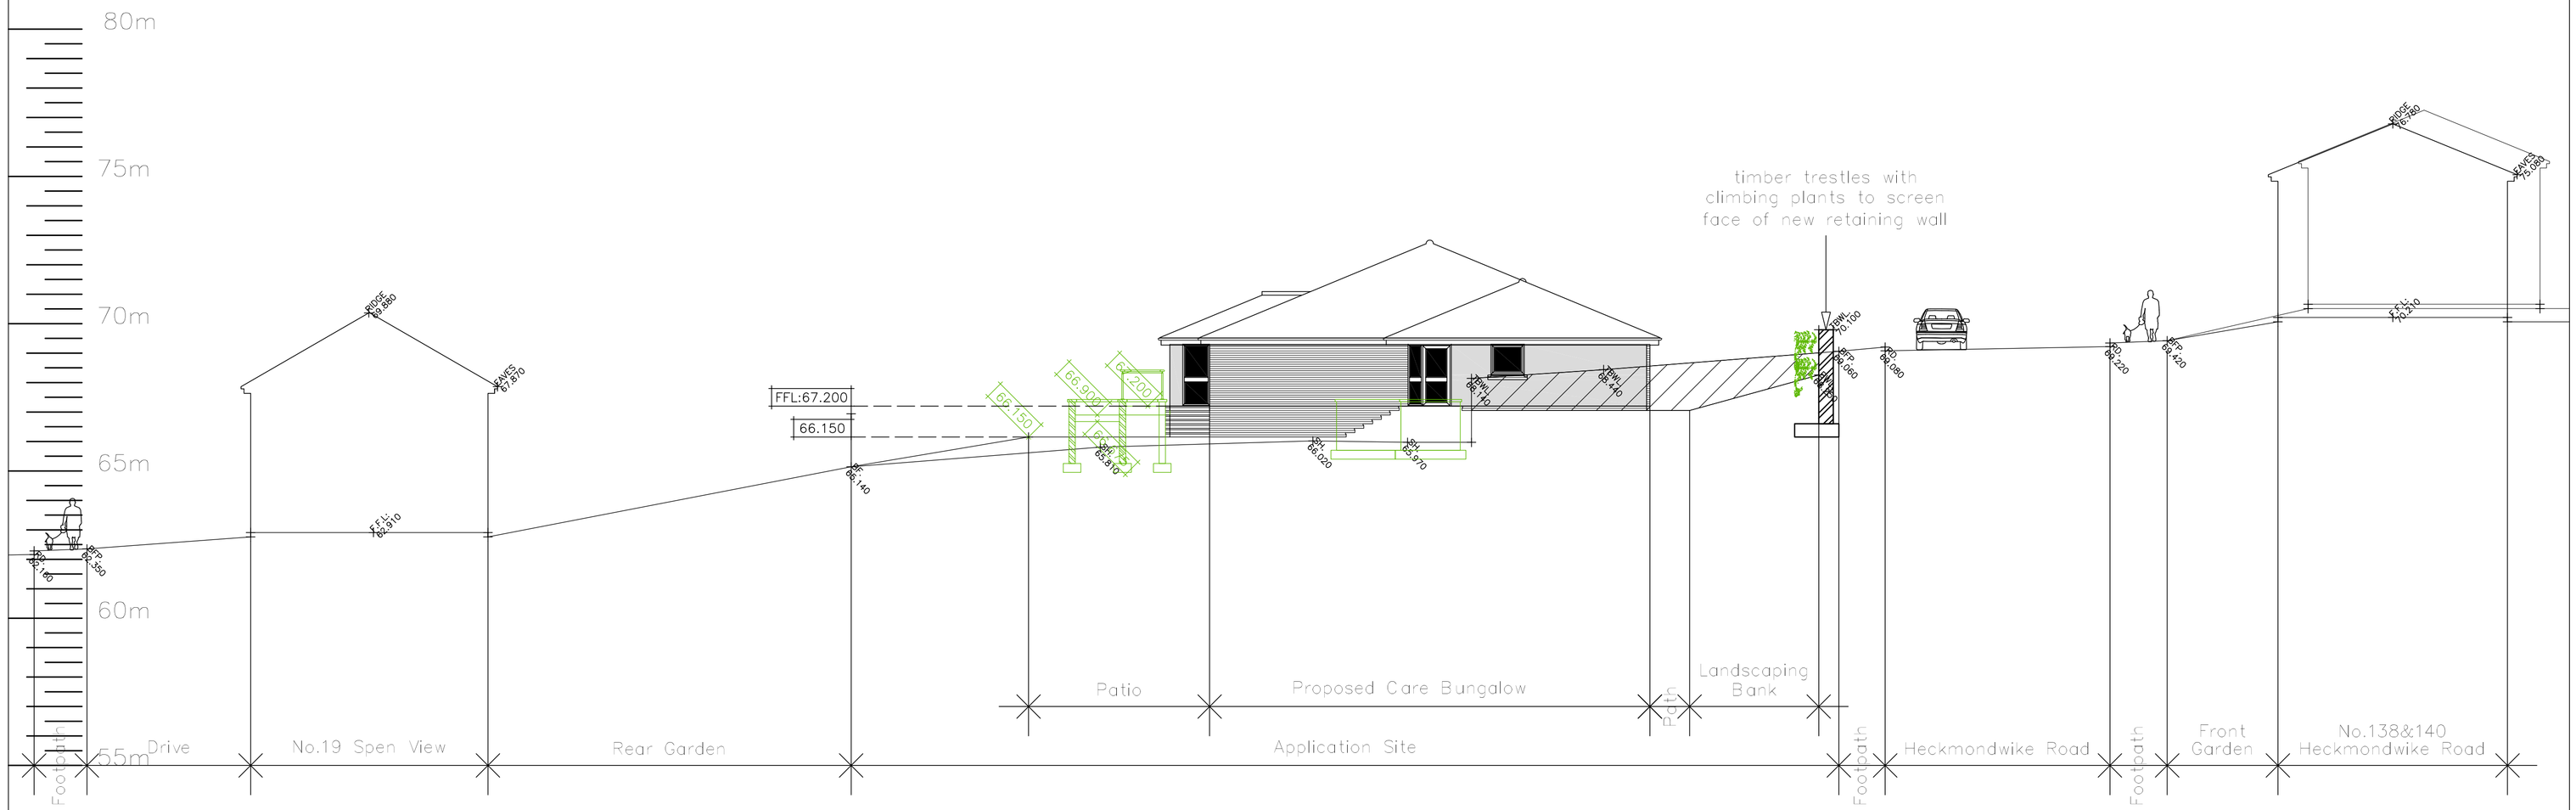

Proposed Site Elevation Two

0 5M 10M 15M 20M
SCALE

REVISIONS

-	-	-

HOMEWOOD

S M ARCHITECTURAL LIMITED
T/AS HOMEWOOD DESIGN
SUITE 4
BELL CHAMBERS
LOWER GUNGATE
TAMWORTH
STAFFORDSHIRE
B79 7AS

T : 01827 55503
E : INFO@HOMEWOODESIGN.CO.UK
W : WWW.HOMEWOODESIGN.COM

CLIENT:
HORIZON HEALTHCARE HOMES

PROJECT:
PROPOSED CARE HOME
SPEN VIEW
DEWSBURY MOOR

DRAWING TITLE:
SITE ELEVATIONS
[SHEET 1 OF 2]

PLANNING DRAWING

SCALE	CHECKED
1:125@A1	
DATE	DRAWN BY
JUN.2019	EC

DWG.NO		REV.
1161	04	-