




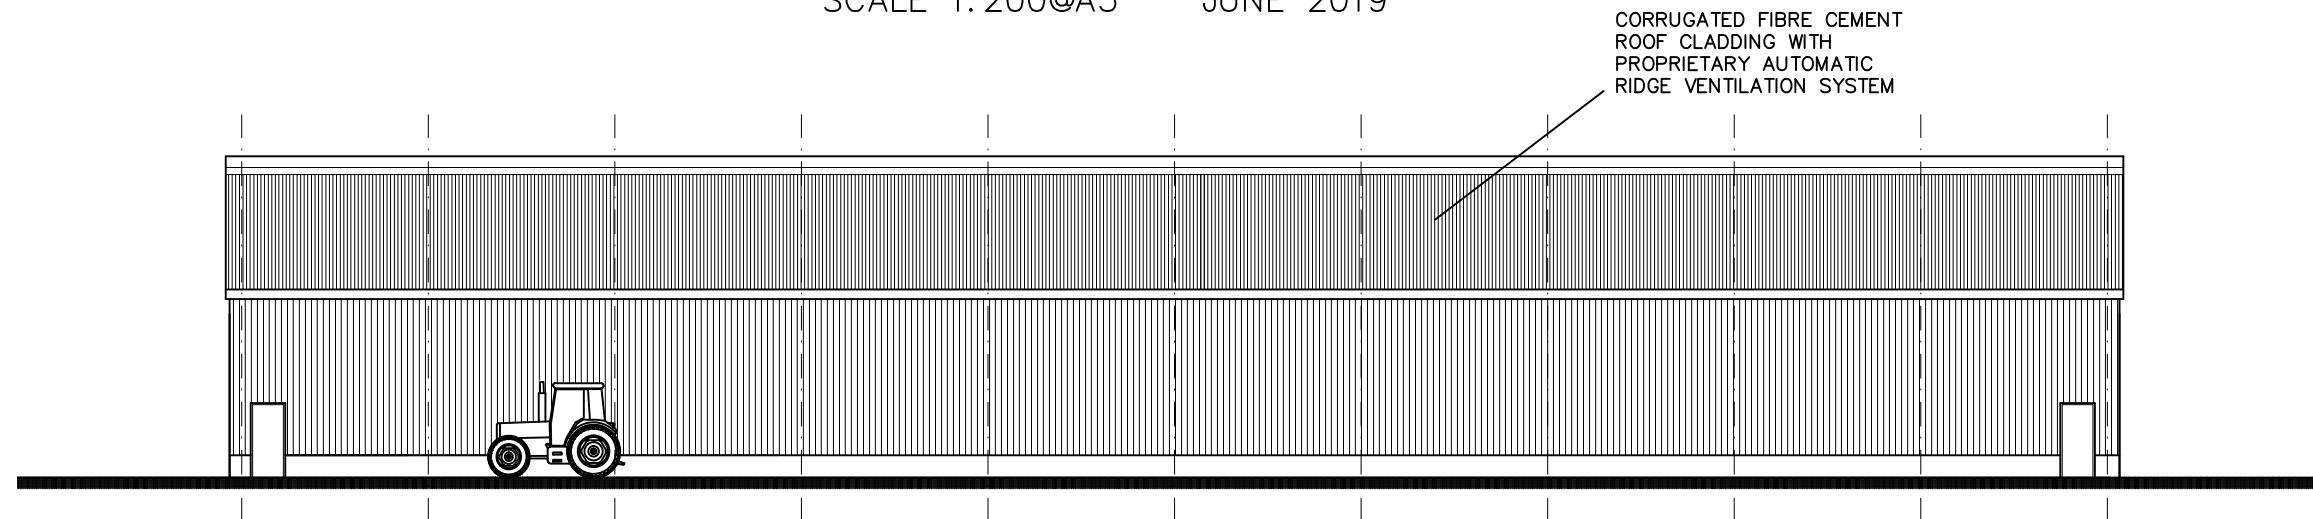


NORTH-EAST ELEVATION

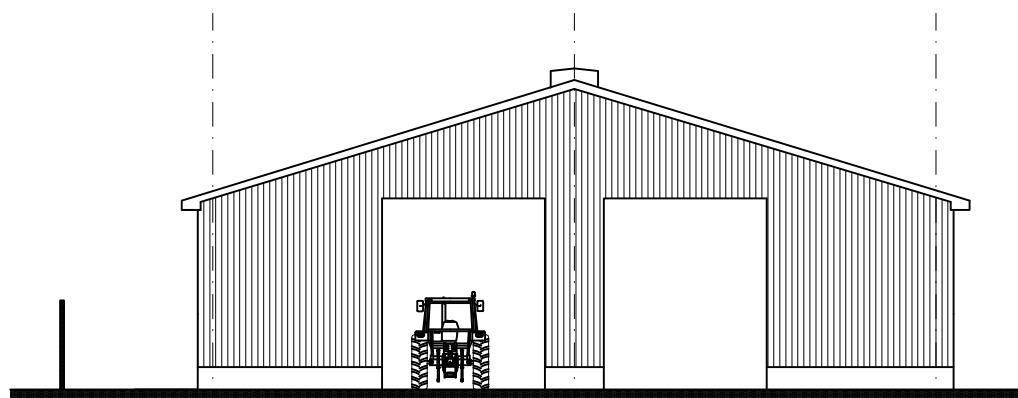

SOUTH-EAST ELEVATION

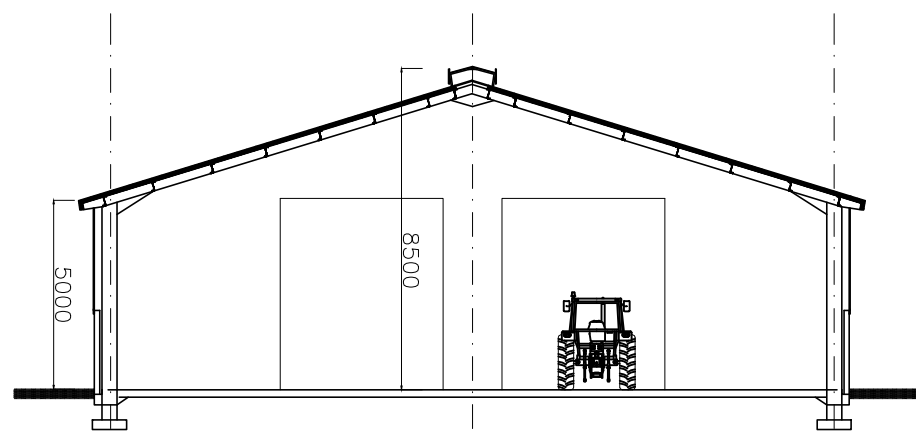


CROSS SECTION

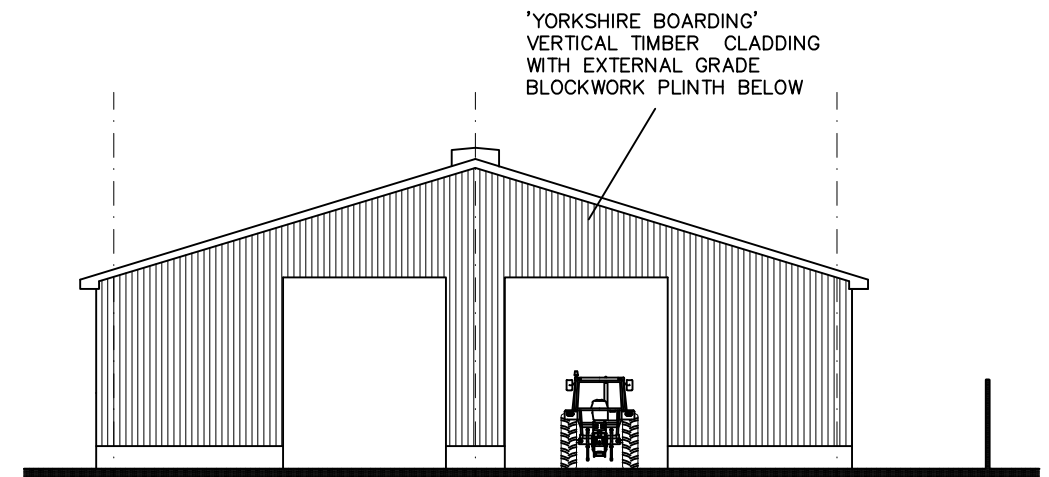

NORTH-WEST ELEVATION

'YORKSHIRE BOARDING'
VERTICAL TIMBER CLADDING
WITH EXTERNAL GRADE
BLOCKWORK PLINTH BELOW

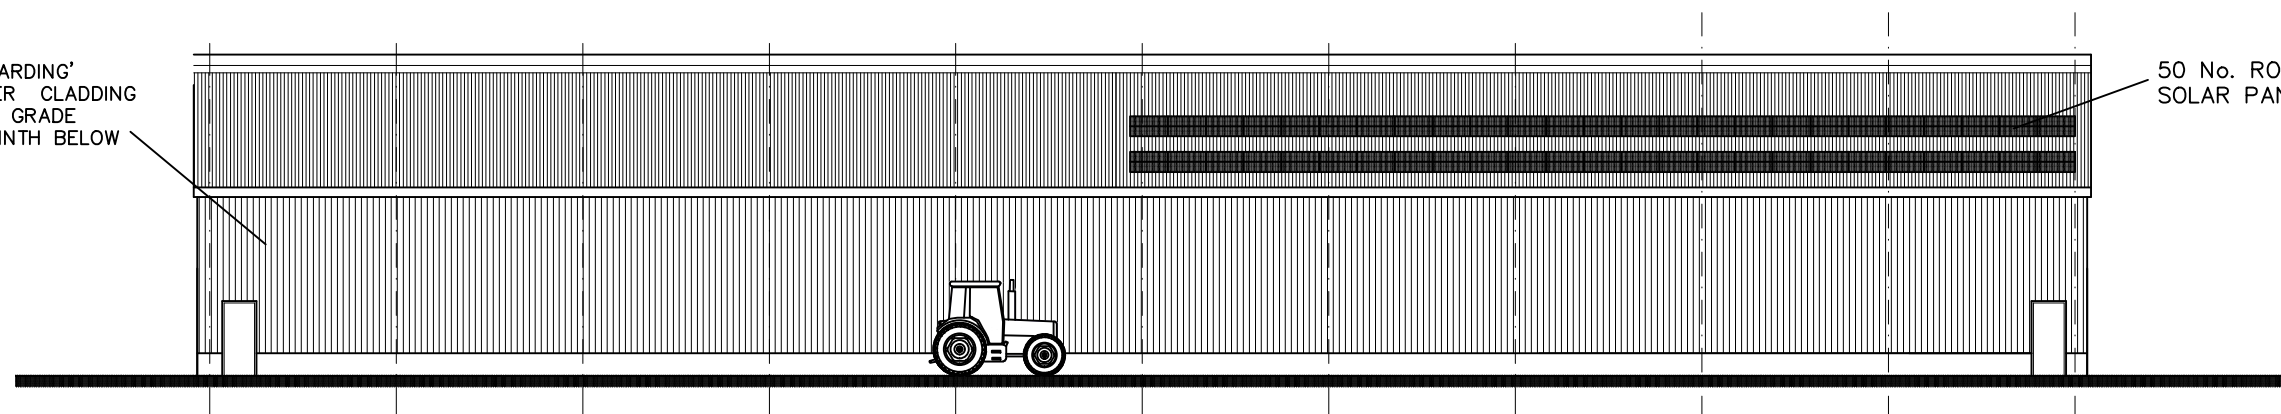

SOUTH-WEST ELEVATION