


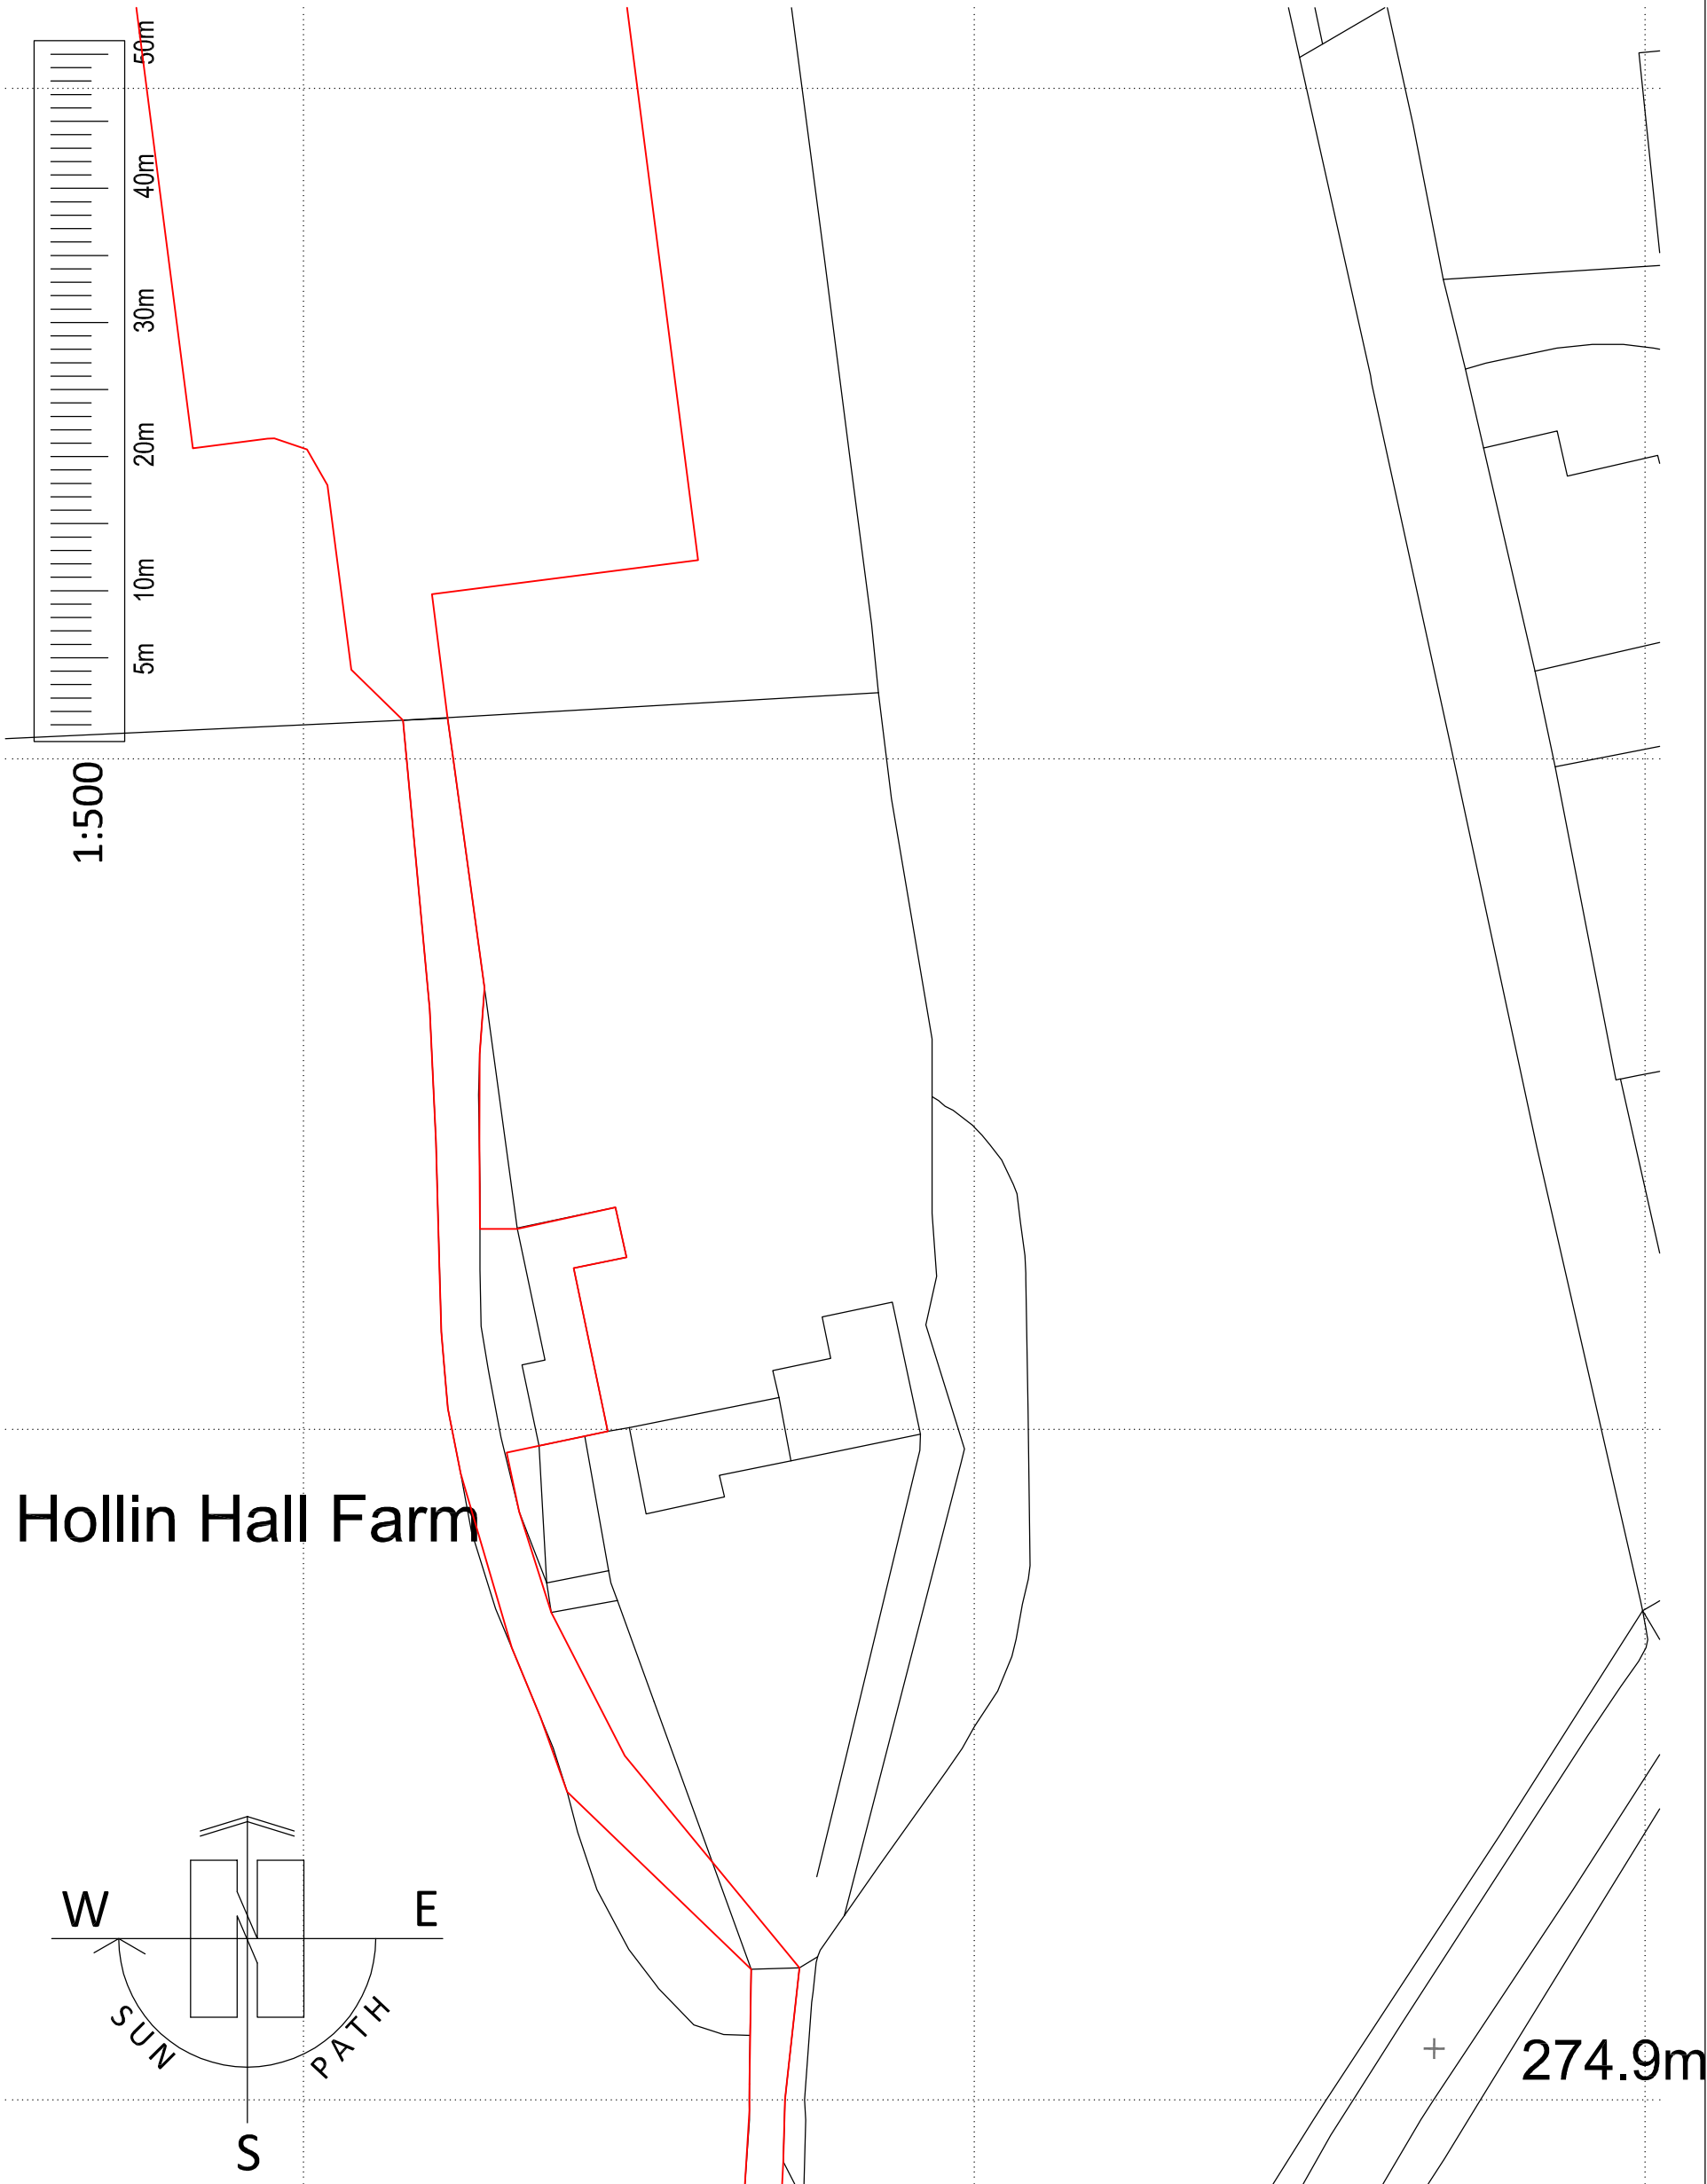

Project
Erection of Stables/Agricultural Building and
Formation of Menage at Hollin Hall Farm, Cross
Heights, Scholes, Holmfirth, HD9 1SL.
Client

Mr & Mrs C Twigg

Drawing Title/Issue

Existing Block Plan

scale 1:500 date 06/19 sheet size A3 dwg. no. 19/554/02

ARCHITECTURE | PLANNING | DESIGN

Malkin Farm

Brow Lane

Holmfirth

HD9 2RJ

07946872499

paul@paulmatthewsarchitectural.co.uk

www.paulmatthewsarchitectural.co.uk

Company Registration Number: 09898149 – Company
Registered in England and Wales

Do not scale from drawing, use figured dimensions
only.

All dimensions must be checked and verified on site
prior to commencement
of works and architect to be notified of any
discrepancies.

The copyright for these drawings remains the
property of Paul MatthewsArchitectural Ltd. They
must not be reproduced in any way without prior
written consent from the originator (Paul
MatthewsArchitecturalLtd).