



FRONT CONTEXT ELEVATION AS PROPOSED_
Scale 1_100



REAR CONTEXT ELEVATION AS EXISTING_
Scale 1_100




SIDE CONTEXT ELEVATION AS PROPOSED_
Scale 1_100




SIDE CONTEXT GARAGE ELEVATION AS EXISTING_
Scale 1_100



SIDE CONTEXT ELEVATION AS EXISTING_
Scale 1_100

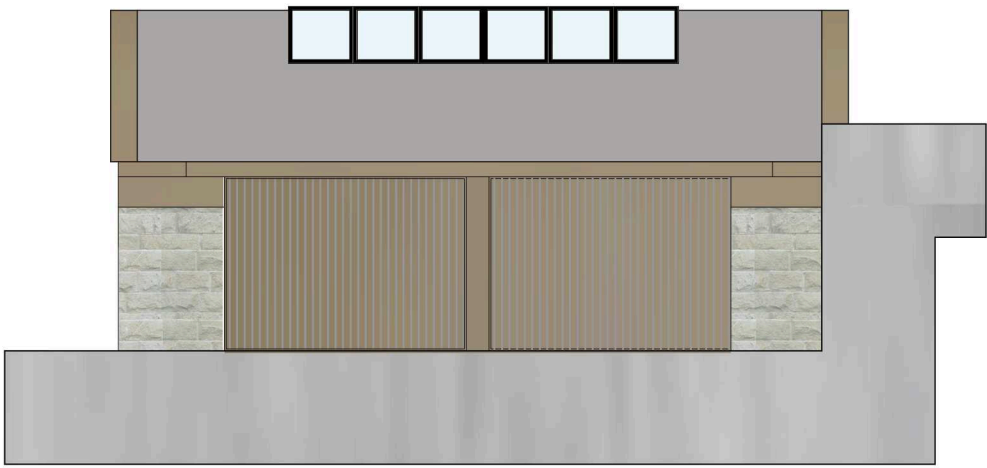

SIDE CONTEXT ELEVATION AS EXISTING_
Scale 1_100

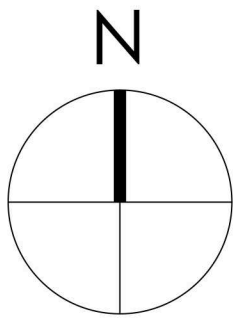

0 1000 2000 3000 4000 5000mm
SCALE 1:100

Note:
Surrounding contextual buildings and information are based on received ordinance survey drawings and are shown for illustrative purposes only. assumed site boundary is subject to confirmation to legal confirmation

Note:
Information is based on OS map and received information and is subject to full topographical survey. Assumed site boundary and site constraints subject to legal confirmation. All Legal easements and extent of existing underground services locations are subject to confirmation.

- Material Palette_
- ① Cor-Ten Steel Terrace Trim
 - ② Frameless Glazing balustrade

The drawing is copyright © Eight One Two Architects Ltd. If in doubt... ASK.
Drawing measurements shall not be obtained from scaling from the drawing. All dimensions are to be site verified prior to construction. Any discrepancies are to be reported to Eight One Two Architects Ltd immediately. This drawing is to be read in conjunction with all associated drawings and specifications including all relevant sub-consultant information.

Notes

Rev_ Date_ Amendments_ By_ Aprd_

Eight_OneTwo
Architects

Tel_ +44 [0]1484 766543
Email_ mail@eightonetwo.co.uk
www.eightonetwo.co.uk
Studio A5, Brooke's Mill, Armitage Bridge, Huddersfield, HD4 7NR

Drawing Status_
PLANNING

Client_
MR & MRS THOMAS

Project_
PROPOSED EXTERNAL TERRACE, NETHERTON LODGE,
343 MELTHAM ROAD, HUDDERSFIELD, HD4 7NH

Drawing Title_
PROPOSED ELEVATIONS

Drawing Scale_ 1:100_ Drawn By_ JAL Checked By_ JAL

Paper Size_ A1 Drawn Date_ 31_05_2019 Checked Date_ 18_07_2019

Drawing Number_
18_818 103