PRODUCED BY AN AUTODESK EDUCATIONAL PRODUCT

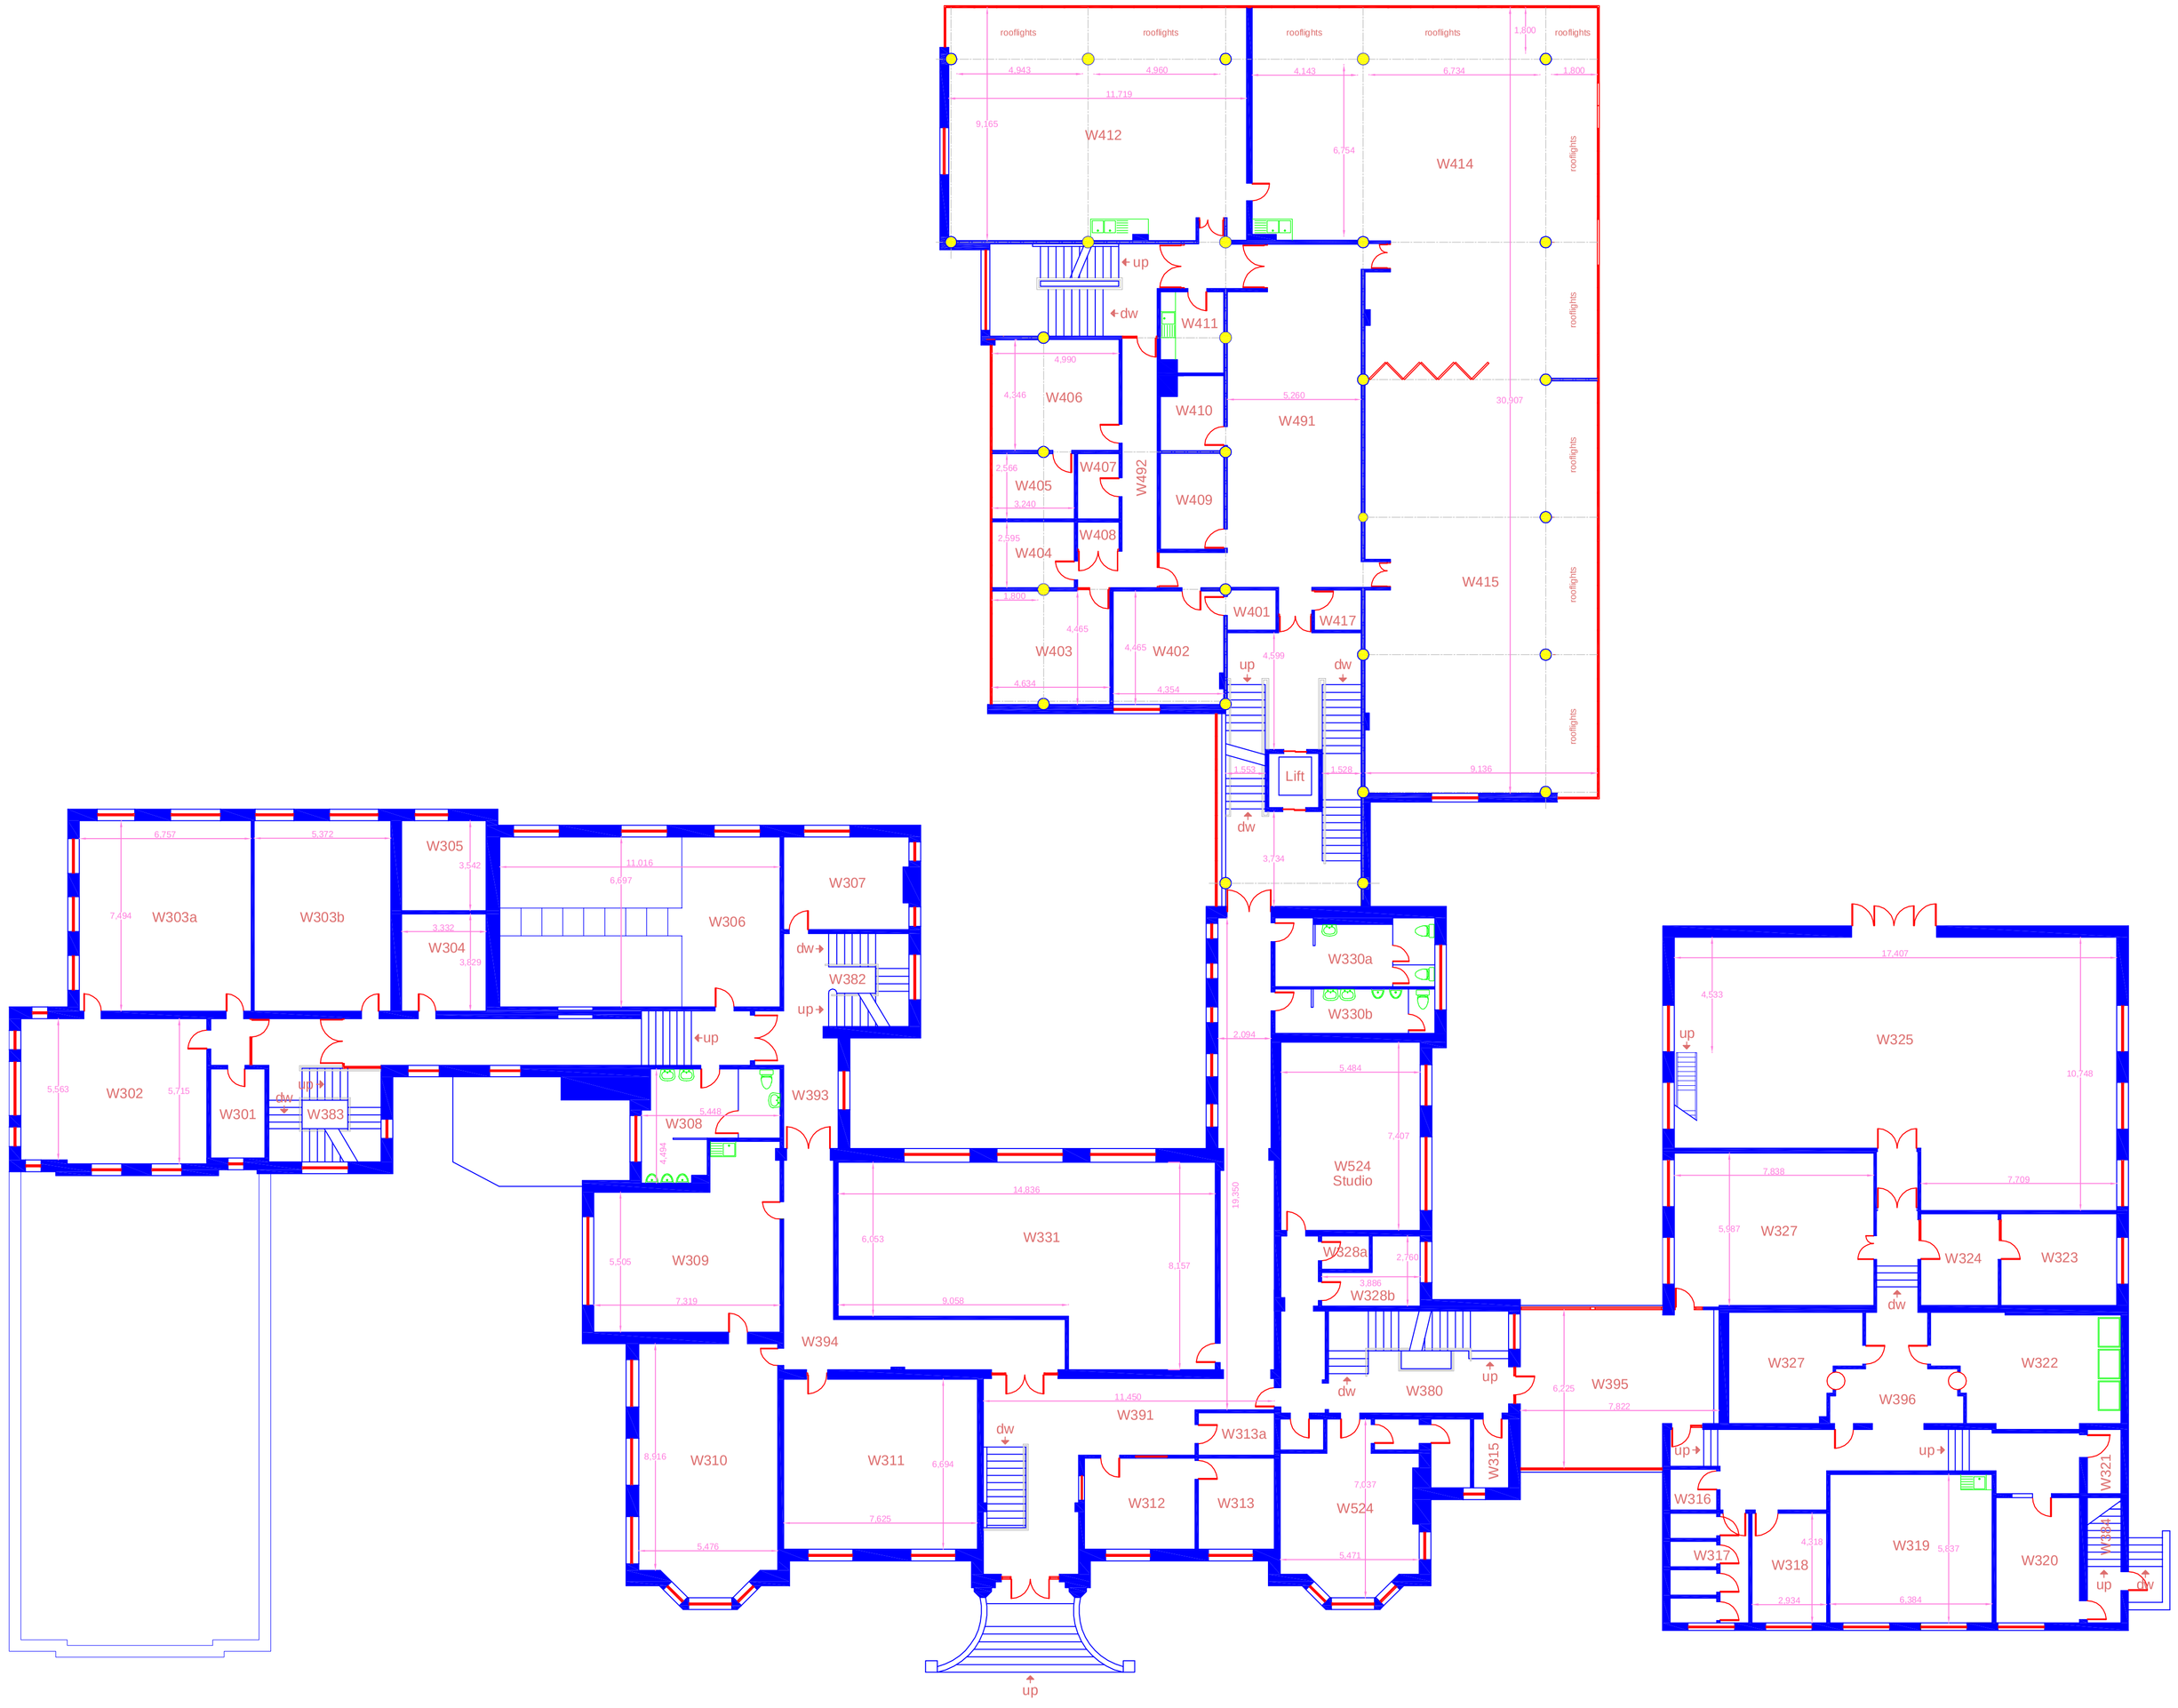

Existing Ground Floor Plan

REV.	DATE	DESCRIPTION	CHKD

KIRKLEES COLLEGE

Facilities Section
Waterfront Quarter, Manchester Road
Huddersfield HD1 3HH
Tel: 01484 437010

Project Title
Wheelwright Centre, Birkdale Road, Dewsbury WF13 4HQ

Drawing Title
Existing Ground Floor Plan

Drawn	Checked
dhoward	

Scale	Date
1:150 @ A1	September 2013

Project No.	Drawing No.	Rev.
261	031	

PRODUCED BY AN AUTODESK EDUCATIONAL PRODUCT