Key:

Studio:

1 Bed:

2 Bed:

3 Bed:

Gym and Facilities

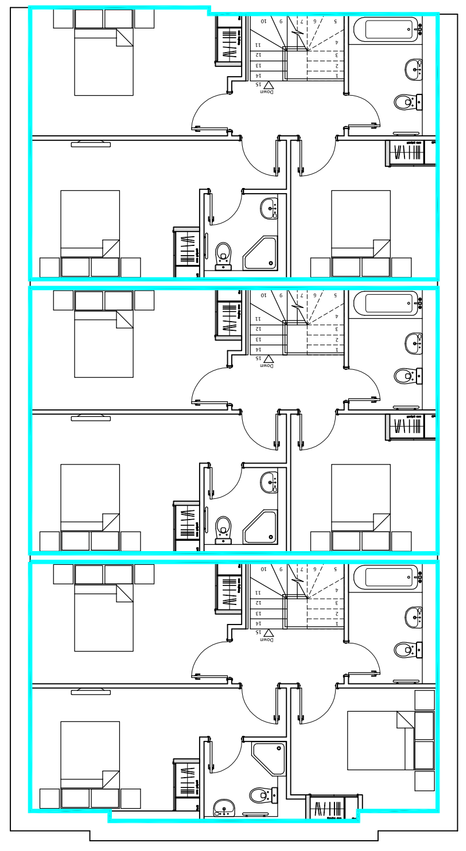

mezzanine floor
existing gym

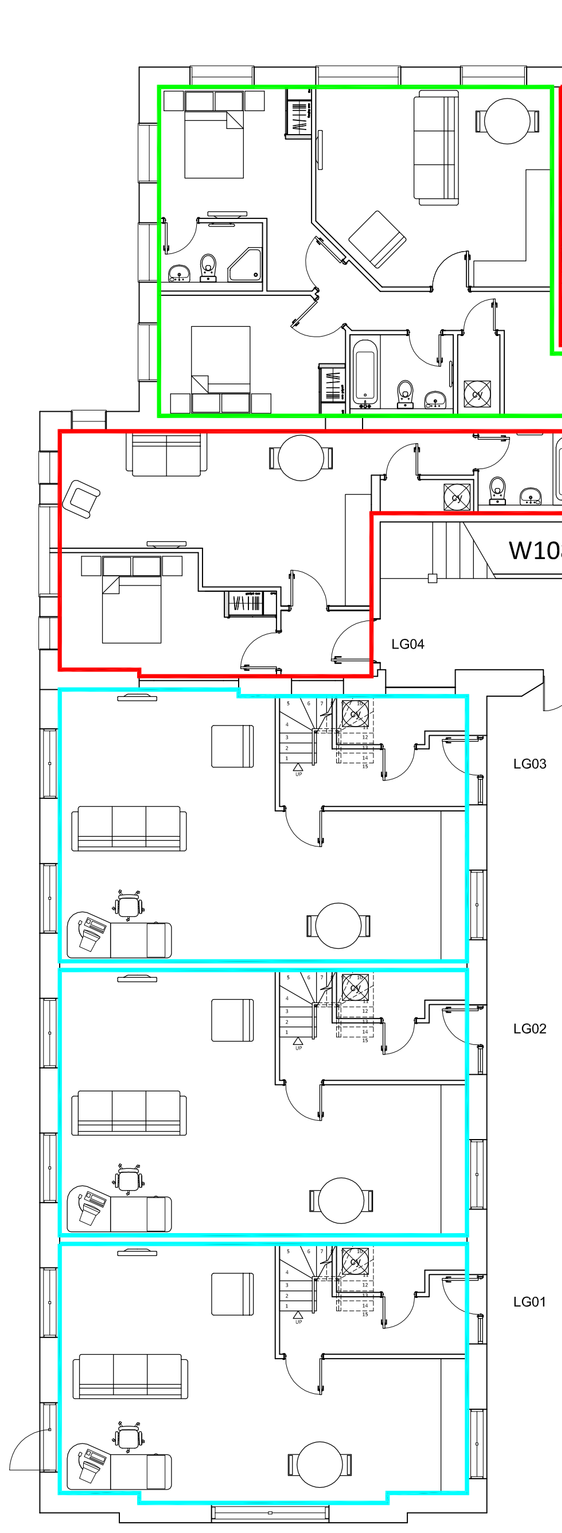

existing gym

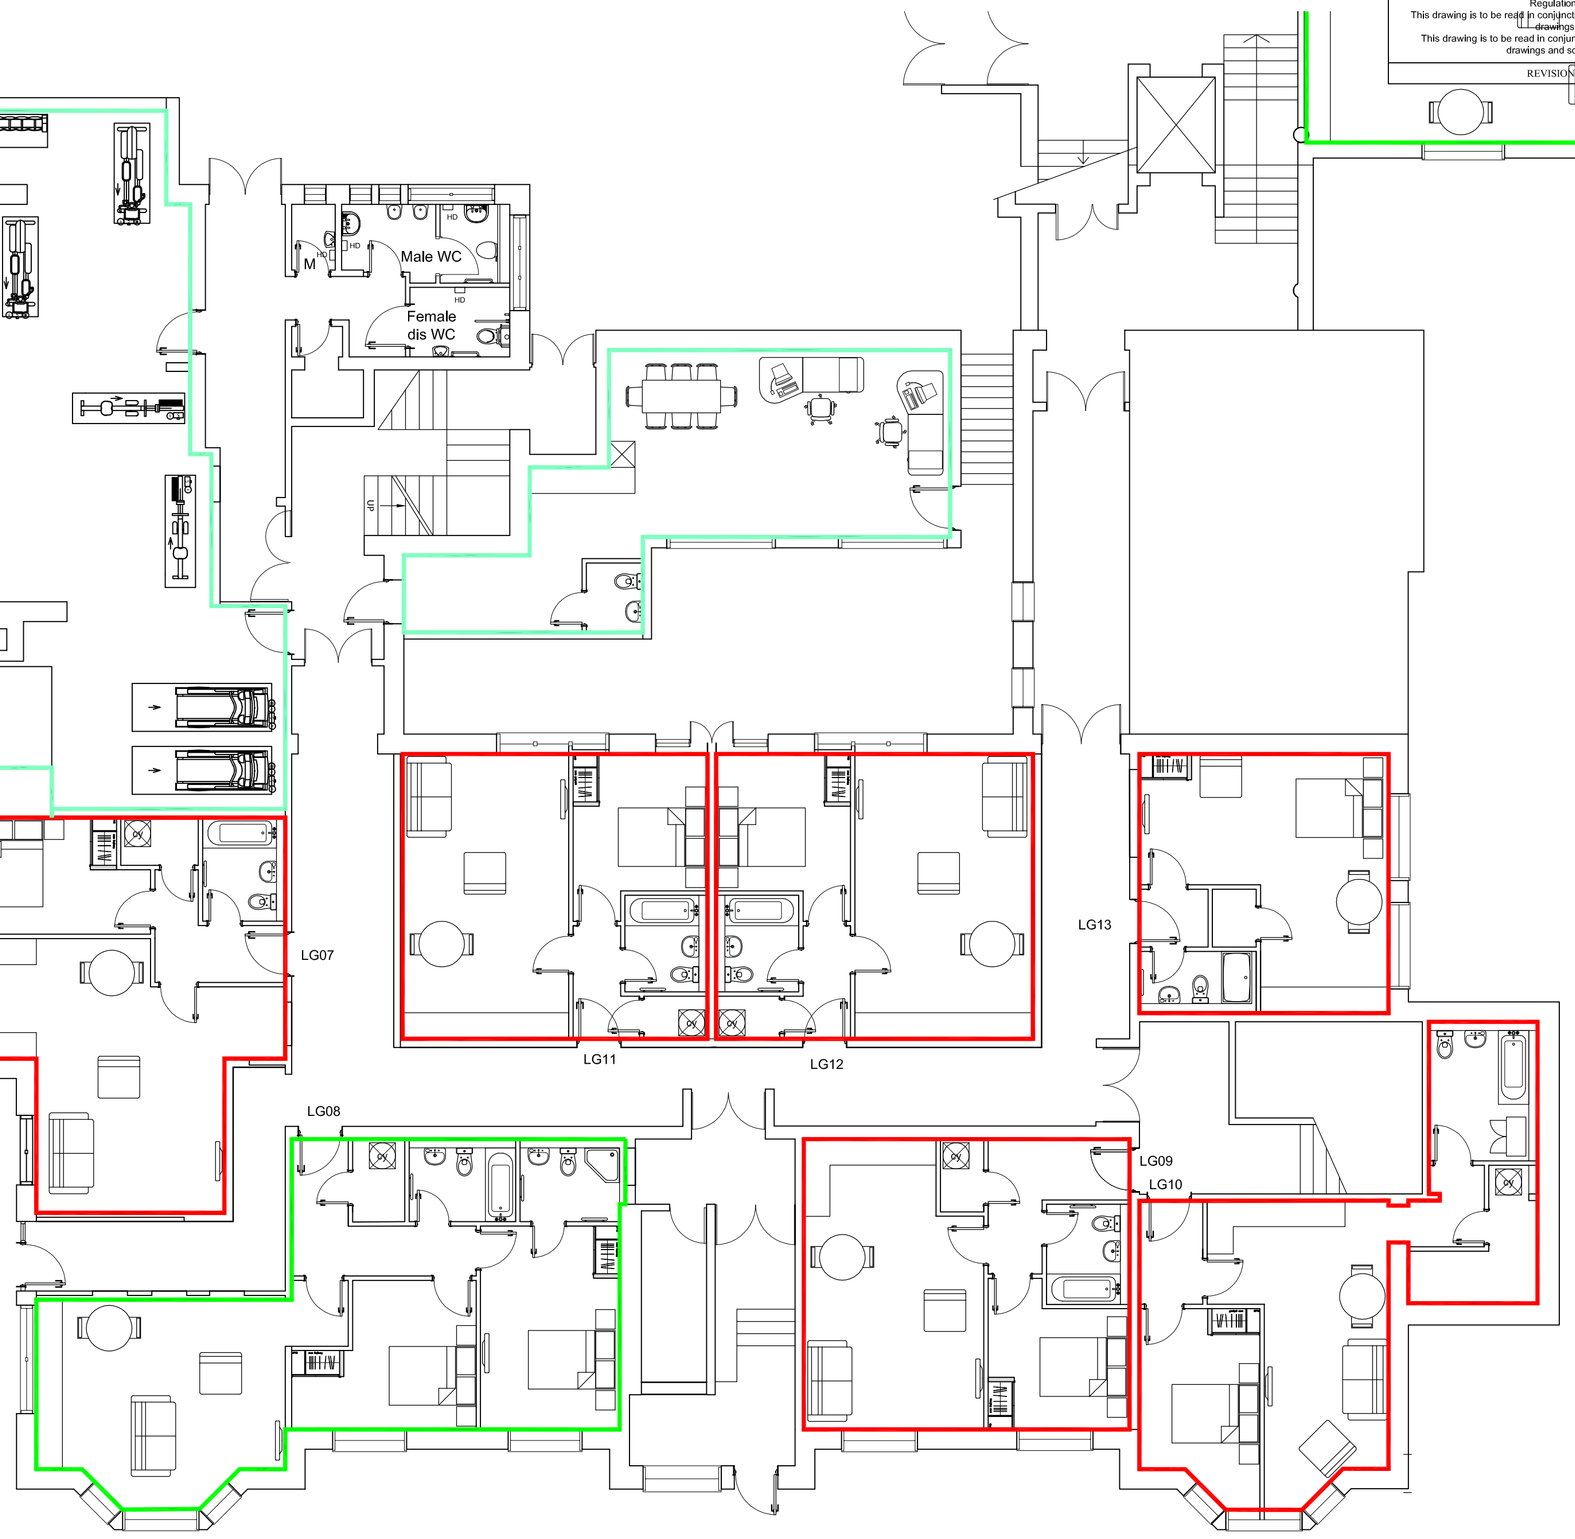

Wheelwright Building
Lower Ground Floor

NOTES:

This drawing is copyright and shall not be reproduced without permission of Beckwith Design Assodates.
Do not scale from this drawing, use figured dimensions only.
It is the Contractors responsibility to check all dimensions on site.
It is the Contractors responsibility to ensure compliance with the Building Regulations.
This drawing is to be read in conjunction with all Structural Engineers drawings.
This drawing is to be read in conjunction with all BDA's relevant drawings and schedules

REVISIONS:

BECKWITH DESIGN ASSOCIATES LTD
CHARTERED ARCHITECTURAL DESIGN CONSULTANTS

THE STUDIO
53 LEEDS ROAD
BRADFORD
BD1 5AF

Tel: 01274 728683
Fax: 01274 724754
E-mail: admin@beckwithdesign.co.uk
Website: www.beckwithdesign.co.uk

CLIENT:
Dewsbury Developments Ltd

LOCATION:
Wheelwright Center, Birkdale Road, Dewsbury WF13 4HQ

PROJECT:
Residential Conversion

DRAWING TITLE:
Coloured Reference Plans
Lower Ground Floor
Sheet 1 of 3

SCALE: 1:100 @ A1	DRAWN: RP
DATE: July 2019	CHECKED: AL

DRAWING N°:
321MMR/WK-19 Sheet 1