


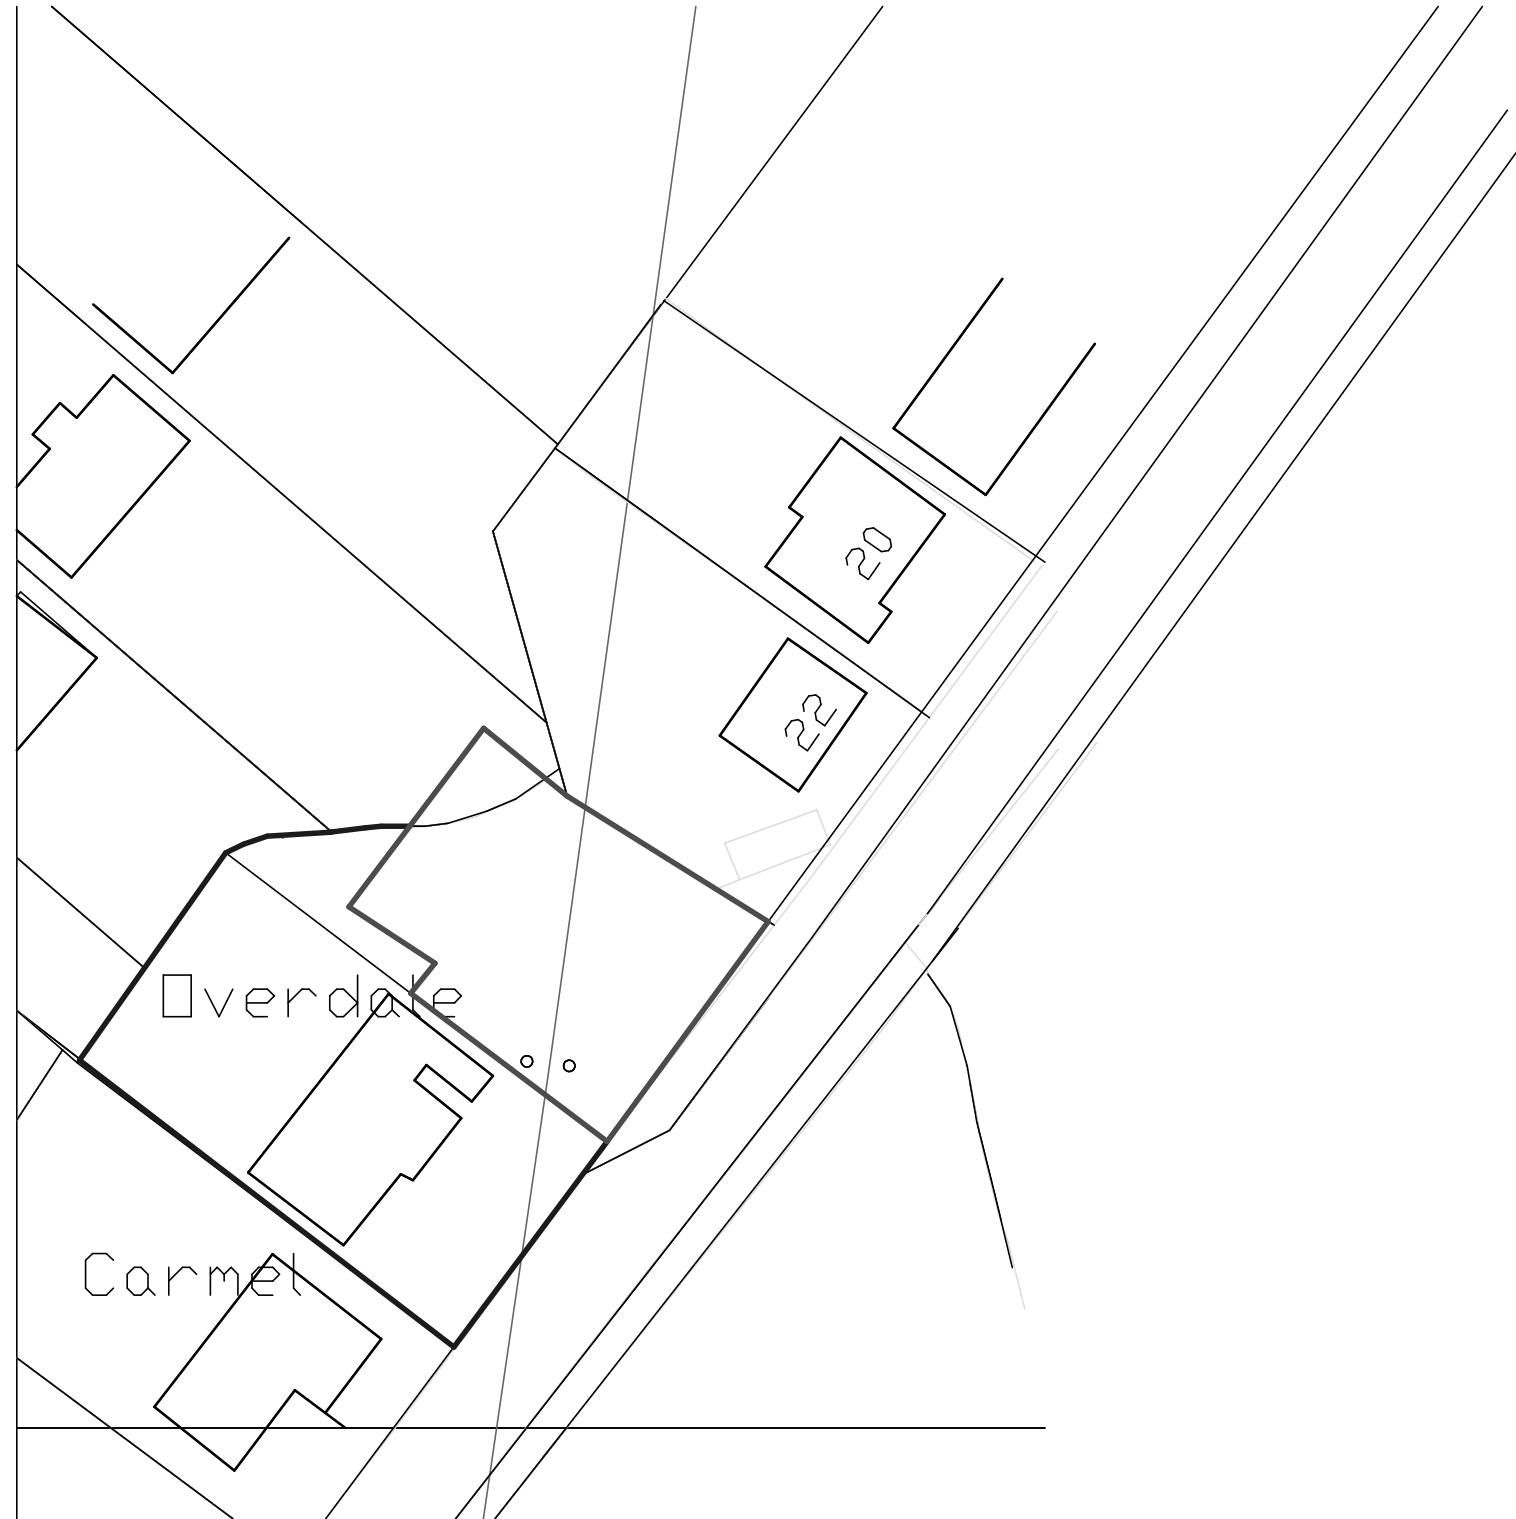

MALLALEU ARCHITECTS LTD
WREN COTTAGE, STRINGER HOUSE LANE,
EMLEY. HUDDERSFIELD. HD8 9SU.
01924 848334
07971 041016

JOB TITLE
MR P SMITH AND MR S KENT
LAND AT OVERDALE
LOWER COMMON ROAD
SCISSETT
RETAINING WALL AND LAND FILL

DRAWING BLOCK PLAN	NUMBER 3187/2
-----------------------	------------------

SCALE 1:500	DATE AUGUST 2019
----------------	---------------------