Notes

1. Do not scale drawing. If in doubt contact DMS Architecture Ltd.
2. All dimensions are in millimetres unless noted otherwise.
3. Not for construction unless otherwise shown.
4. When appropriate, this drawing to be read in conjunction with project specific Designers Risk Assessments, produced in accordance with requirements of Regulation 13 of the Construction (Design and Management) Regulations 2007.
5. The design shown on this drawing is the property of DMS Architecture Ltd and is not to be used or the drawing copied, communicated or disclosed, in whole or in part, except in accordance with a contract, licence or agreement in writing with DMS Architecture Ltd.

SITE PLAN EXTRACT OF SECTION D-D SCALE 1:200

SECTION LOCATION KEY

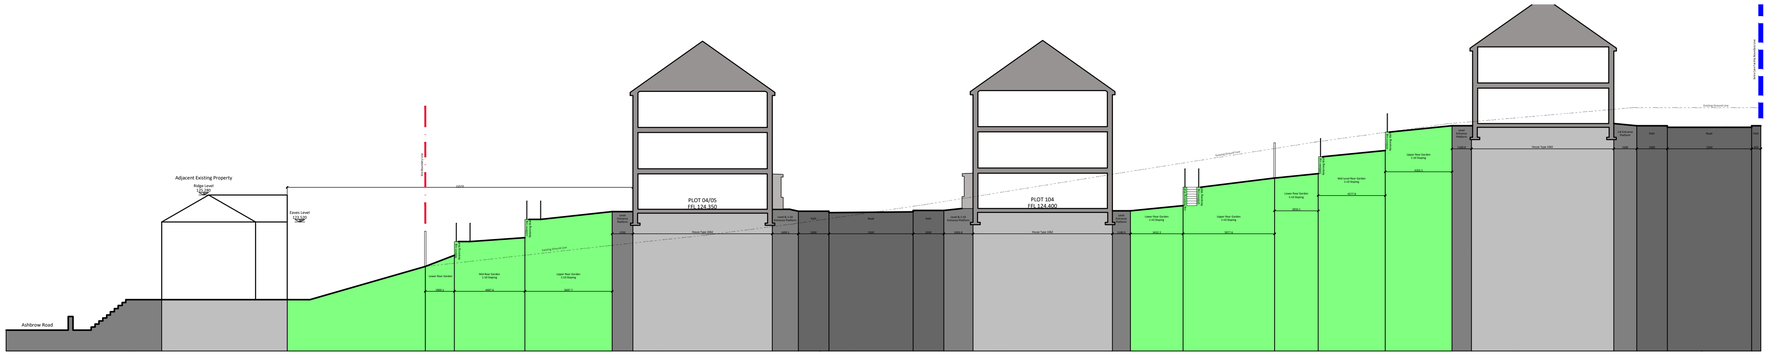

SECTION D-D SCALE 1:200

Section D-D drawn as if facing perpendicular to section line D-D
To site Engineers levels

0 5 m 10 m 20 m

SCALE: 1:200

REV.	DATE	DESCRIPTION	DRN	CKD.

Keepmoat®
KEEPMOAT, THE WATERFRONT,
LAKESIDE BOULEVARD, DONCASTER, DN4 5PL

DMS ARCHITECTURE
THE OLD POLICE STATION, HIGH STREET
NORMANTON, WF6 2AL
Tel: 01924 899749
E-mail: mail@dmsarchitecture.co.uk www.dmsarchitecture.co.uk

PROJECT
KEEPMOAT HOMES LTD
ASHBROW, HUDDERSFIELD

TITLE
PROPOSED SITE SECTIONS,
SECTION D-D

STAGE
PLANNING

PROJECT No.	DRAWING No.	REV.
1339	A(001)004	-
SCALE	DATE	
1:200 @ A1	JULY 2019	
DRAWN	CHECKED	
JPE	--	