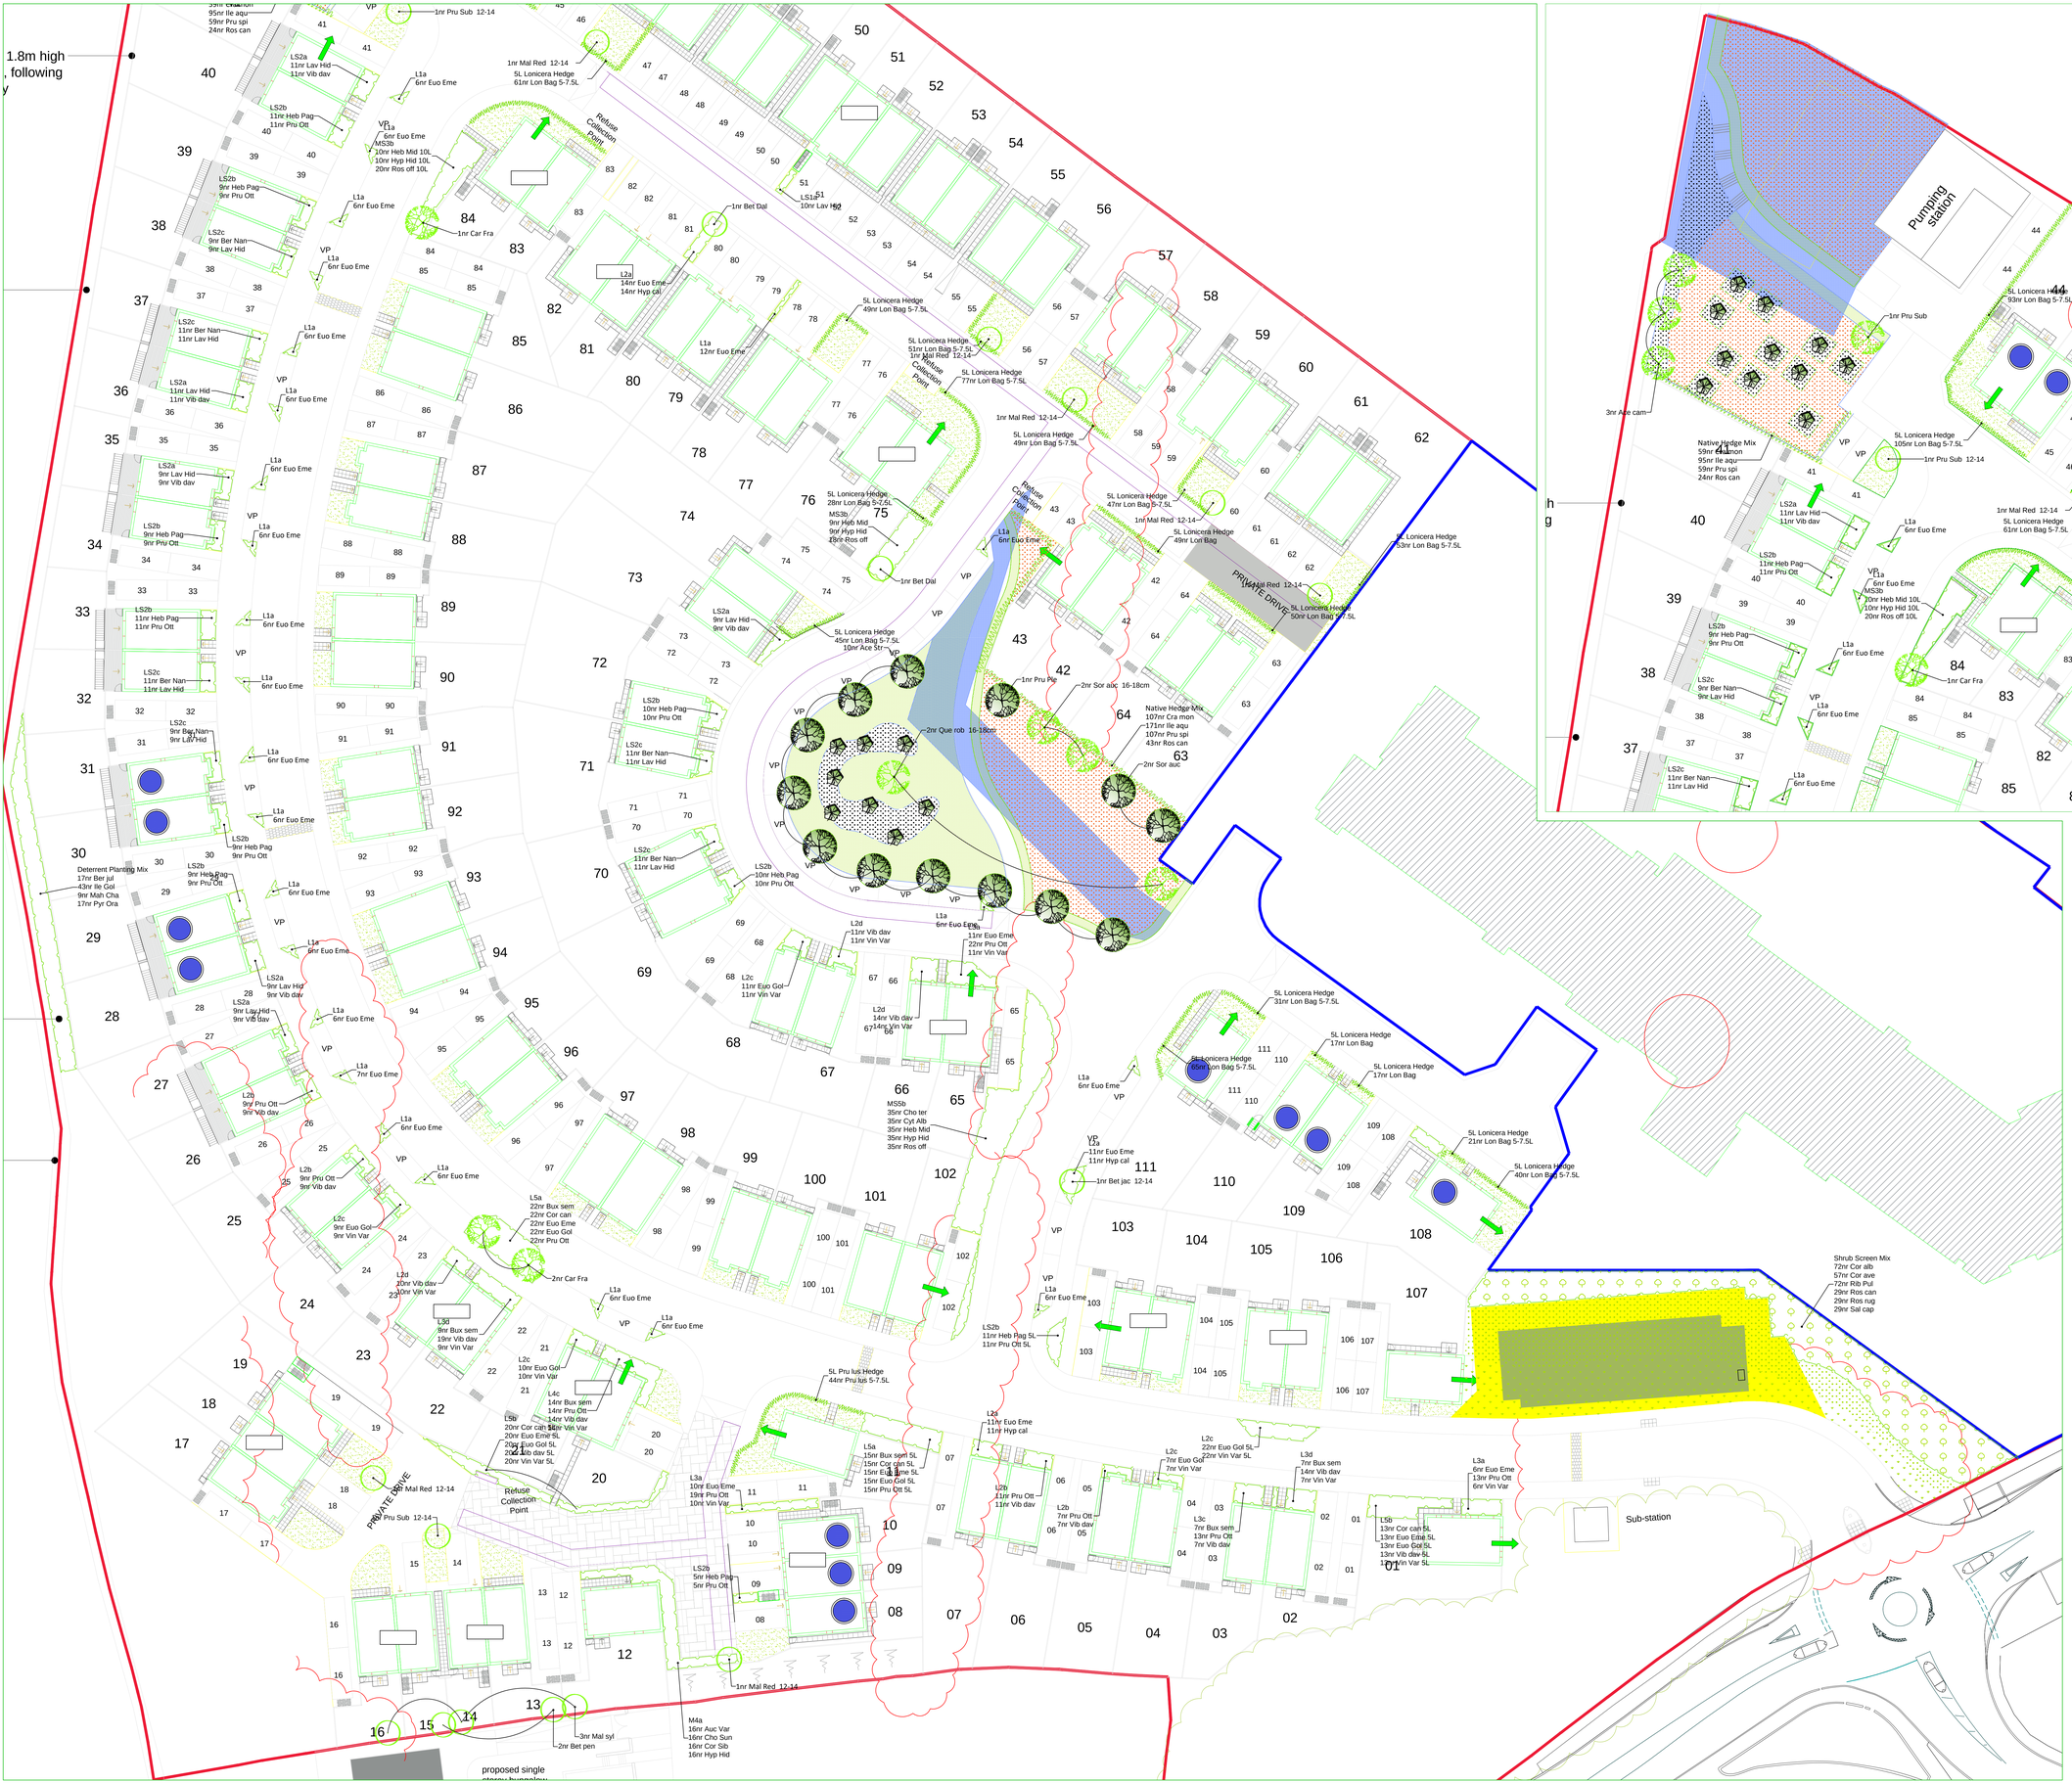

Artisan Legacy Report

Herbaceous

Name	Abb	Height	Girth	Root	Crat	Qty
Cornus canadensis	Cor can	30-40cm		C	5L	192
						192

Shrub

Name	Abb	Height	Girth	Root	Crat	Qty
Aucuba japonica 'Variegata'	Auc Var	60-80cm		C	10L	18
Berberis julianae	Ber jul	40-60		C	10-15L	17
Berberis thunbergii 'Atropurpurea Nana'	Ber Nan	30-40cm		C	5L	10
Buxus sempervirens	Bux sem	40-50cm		C	5L	74
Choisya ternata	Cho ter	40-60cm		C	10L	18
Choisya ternata 'Sundance'	Cho Sun	40-60cm		C	10L	19
Cornus alba	Cor alb	40-60		B	12L	72
Cornus alba 'Sibirica'	Cor Sib	60-80cm		C	10L	16
Corylus avellana	Cor ave	40-60		B		57
Cotinus phoenicus 'Atlius'	Cot Atl	40-60cm		C	10L	18
Euonymus fortunei 'Emerald Gaiety'	Eue Eme	30-40cm(D)		C	5L	29
Euonymus fortunei 'Emerald Gaiety'	Eue Eme	30-40cm(D)		C	5L	242
Euonymus fortunei 'Emerald n Gold'	Eue Gol	30-40cm (D)		C	5L	70
Euonymus fortunei 'Emerald n Gold'	Eue Gol	30-40cm(D)		C	5L	59
Hebe 'Midsummer Beauty'	Heb Mid	40-60cm		C	10L	54
Hebe pinguifolia 'Pagei'	Heb Pag	30-40cm (D)		C	5L	11
Hebe pinguifolia 'Pagei'	Heb Pag	30-40cm(D)		C	5L	83
Hypericum calycinum	Hyp cal	20-25cm		C	5L	38
Hypericum patulum 'Hidcote'	Hyp Hid	40-60cm		C	10L	45
Ilex aquifolium	Ile aqu	40-60cm		C	3L	336
Ilex aquifolium 'Golden King'	Ile Gol	30-40		C	10-12L	43
Lavandula angustifolia 'Hidcote'	Lav Hid	30-40cm		C	5L	130
Lonicera nitida 'Baggesen's Gold'	Lon Bag	40-60cm		C	5-7.5L	948
Mahonia x media 'Charity'	Mah Cha	60-80		C	10-12L	9
Prunus laurocerasus 'Otto Luyken'	Pru Lib	40-60cm		C	5L	198
Prunus lusitanica	Pru lus	60-80cm		C	5-7.5L	49
Prunus spinosa	Pru Spi	40-60cm		C	2L	184
Pyracantha 'Orange Glow'	Pyr Ora	80-100		C	10-12L	17
Rhododendron 'Purbrough Scarlet'	Rho Pur	40-60		B		72
Rosa canina	Ros can			C	3L	97
Rosa rubiginosa	Ros rub	30-40		B		29
Rosa rugosa	Ros rug	60-80		B		29
Rosmarinus officinalis 'Miss Jessopp's Upright'	Ros off	40-60		C	10L	29
Rosmarinus officinalis 'Miss Jessopp's Upright'	Ros off	40-60cm		C	10L	53
Viburnum davidii	Vib dav	30-40cm		C	3L	216
Vinca major 'Variegata'	Vin Var	12-15cm		C	3L	19
Vinca major 'Variegata'	Vin Var	30-40cm		C	3L	198
						3014

Tree

Name	Abb	Height	Girth	Root	Crat	Qty
Acer campestre	Ace cam	min 600cm	16-18cm	RB		3
Acer campestre 'Elsrijkense'	Ace Sp	min 600cm	16-18cm	RB		1
Betula pubescens	Bet pub	250-425	12-14	B		2
Betula pendula	Bet pen	350-425cm	12-14cm	B		7
Betula pendula Dalecarlica	Bet Dal	350-425cm	12-14cm	RB		2
Carpinus betulus 'Fastigiata'	Car Fas	min 600cm	16-18cm	RB		2
Crataegus monogyna	Cra mon	40-60cm		C	3L	189
Malus 'Red Sentinel'	Mal Red	350-425	12-14	RB		7
Malus sylvestris	Mal syl	350-425	12-14	B		1
Prunus avium 'Plena'	Pru Ple	min 600cm	16-18cm	B		1
Prunus subhirtella 'Autumnalis'	Pru Sub	350-425	12-14	RB		1
Prunus subhirtella 'Autumnalis'	Pru Sub	550-600cm	14-16cm	RB		1
Quercus robur	Que rob	450-625cm	16-18cm	B		2
Salix caprea	Sal cap	80-100		B		29
Sorbus aucuparia	Sor auc	450-625cm	16-18cm	B		4
Sorbus aucuparia	Sor auc	min 600cm	16-18cm	B		2
						63
						3020

Extra heavy standard tree planting in grassed or planted areas. Tree pits to measure a minimum of 900mm x 900mm x 750mm deep, and at least 600mm wider that the root spread. To include single 1.6m timber stake, 600mm above ground, spacer and tie.

Heavy standard tree planting in grassed or planted areas. Tree pits to measure a minimum of 900mm x 900mm x 750mm deep, and at least 600mm wider that the root spread. To include single 1.6m timber stake, 600mm above ground, spacer and tie.

Ornamental shrub planting, including 50mm depth no-fines bark mulch. Individual species to be planted in groups of no more than 7 plants.

Ornamental hedge planting, including 50mm depth no-fine bark mulch.

Areas to be turfed.

Orchard fruit tree planting using species of local heritage.

Native hedgerow planting.

Amenity grass seeded areas.

Areas of species-rich meadow seeding with 1m formal grass margin against path.

100% wild-flower seeded areas surrounding each orchard tree and on batter on northern boundary.

3m sewer easements precluding tree/large shrub planting.

PDP Associates
Unit 8(G), Innovation Centre,
Cardale Park,
Harrogate,
HG3 1QB
01423 541130
info@pdpassociates.org.uk

Client
Keepmoat Homes

Project
Ashbrow, Huddersfield

Drawing title
Detailed landscape proposals

Scale	Drawn by	Date
1:250 @ A0	PDP	Sept 2016

Drawing No.
c-1417-01 Revision J