


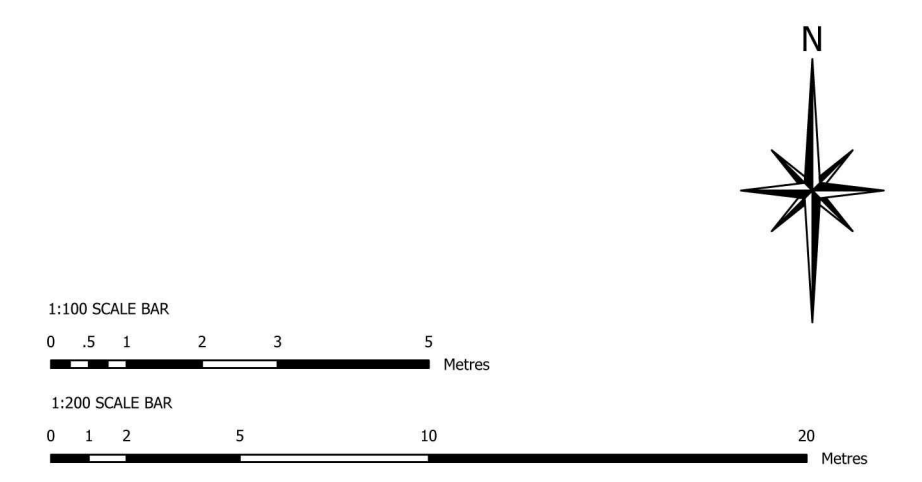

|                                                   |                       |                  |                    |
|---------------------------------------------------|-----------------------|------------------|--------------------|
| Revision: <b>E</b>                                | Date: <b>11.09.19</b> | Drawn: <b>GP</b> | Checked: <b>TS</b> |
| <b>Window added to kitchen.</b>                   |                       |                  |                    |
| Revision: <b>D</b>                                | Date: <b>10.09.19</b> | Drawn: <b>GP</b> | Checked: <b>TS</b> |
| <b>PV panels location altered to East Facing.</b> |                       |                  |                    |
| Revision: <b>C</b>                                | Date: <b>05.08.19</b> | Drawn: <b>GP</b> | Checked: <b>TS</b> |
| <b>PV panels added to garage roof.</b>            |                       |                  |                    |
| Revision: <b>B</b>                                | Date: <b>26.07.19</b> | Drawn: <b>GP</b> | Checked: <b>TS</b> |
| <b>Feature Stove relocated</b>                    |                       |                  |                    |
| Revision: <b>A</b>                                | Date: <b>31.05.19</b> | Drawn: <b>GP</b> | Checked: <b>TS</b> |
| Revised following clients comments                |                       |                  |                    |

|              |    |          |
|--------------|----|----------|
| Suitability: | PL | Planning |
|--------------|----|----------|

## 3 DEER CROFT

### Proposed Elevations


Location:  
Land off Field Lane  
Farnley Tyas

Client:  
Mr & Mrs Oakes

UPRN      Originator   Zone   Level   Type   Role   Number      Revision  
CROFT   WBA   NB   ZZ   DR   A   PL-201      E  
Date: 23/05/19      Drawn: GP      Checked: TS      Scale: 1:100      Int Job No: 3544\_035  
CAD REF:

WATSON BATTY  
ARCHITECTS

Shires House, Shires Road  
Guisley, Leeds LS20 8EU  
Leeds | Loughborough  
T: 01943 876 665  
E: [enquiries@watsonbatty.com](mailto:enquiries@watsonbatty.com)  
W: [www.watsonbatty.com](http://www.watsonbatty.com)

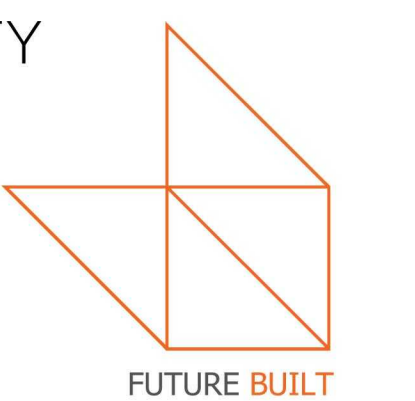

Note: Do not Scale from this drawing. All dimensions to be checked on site.