


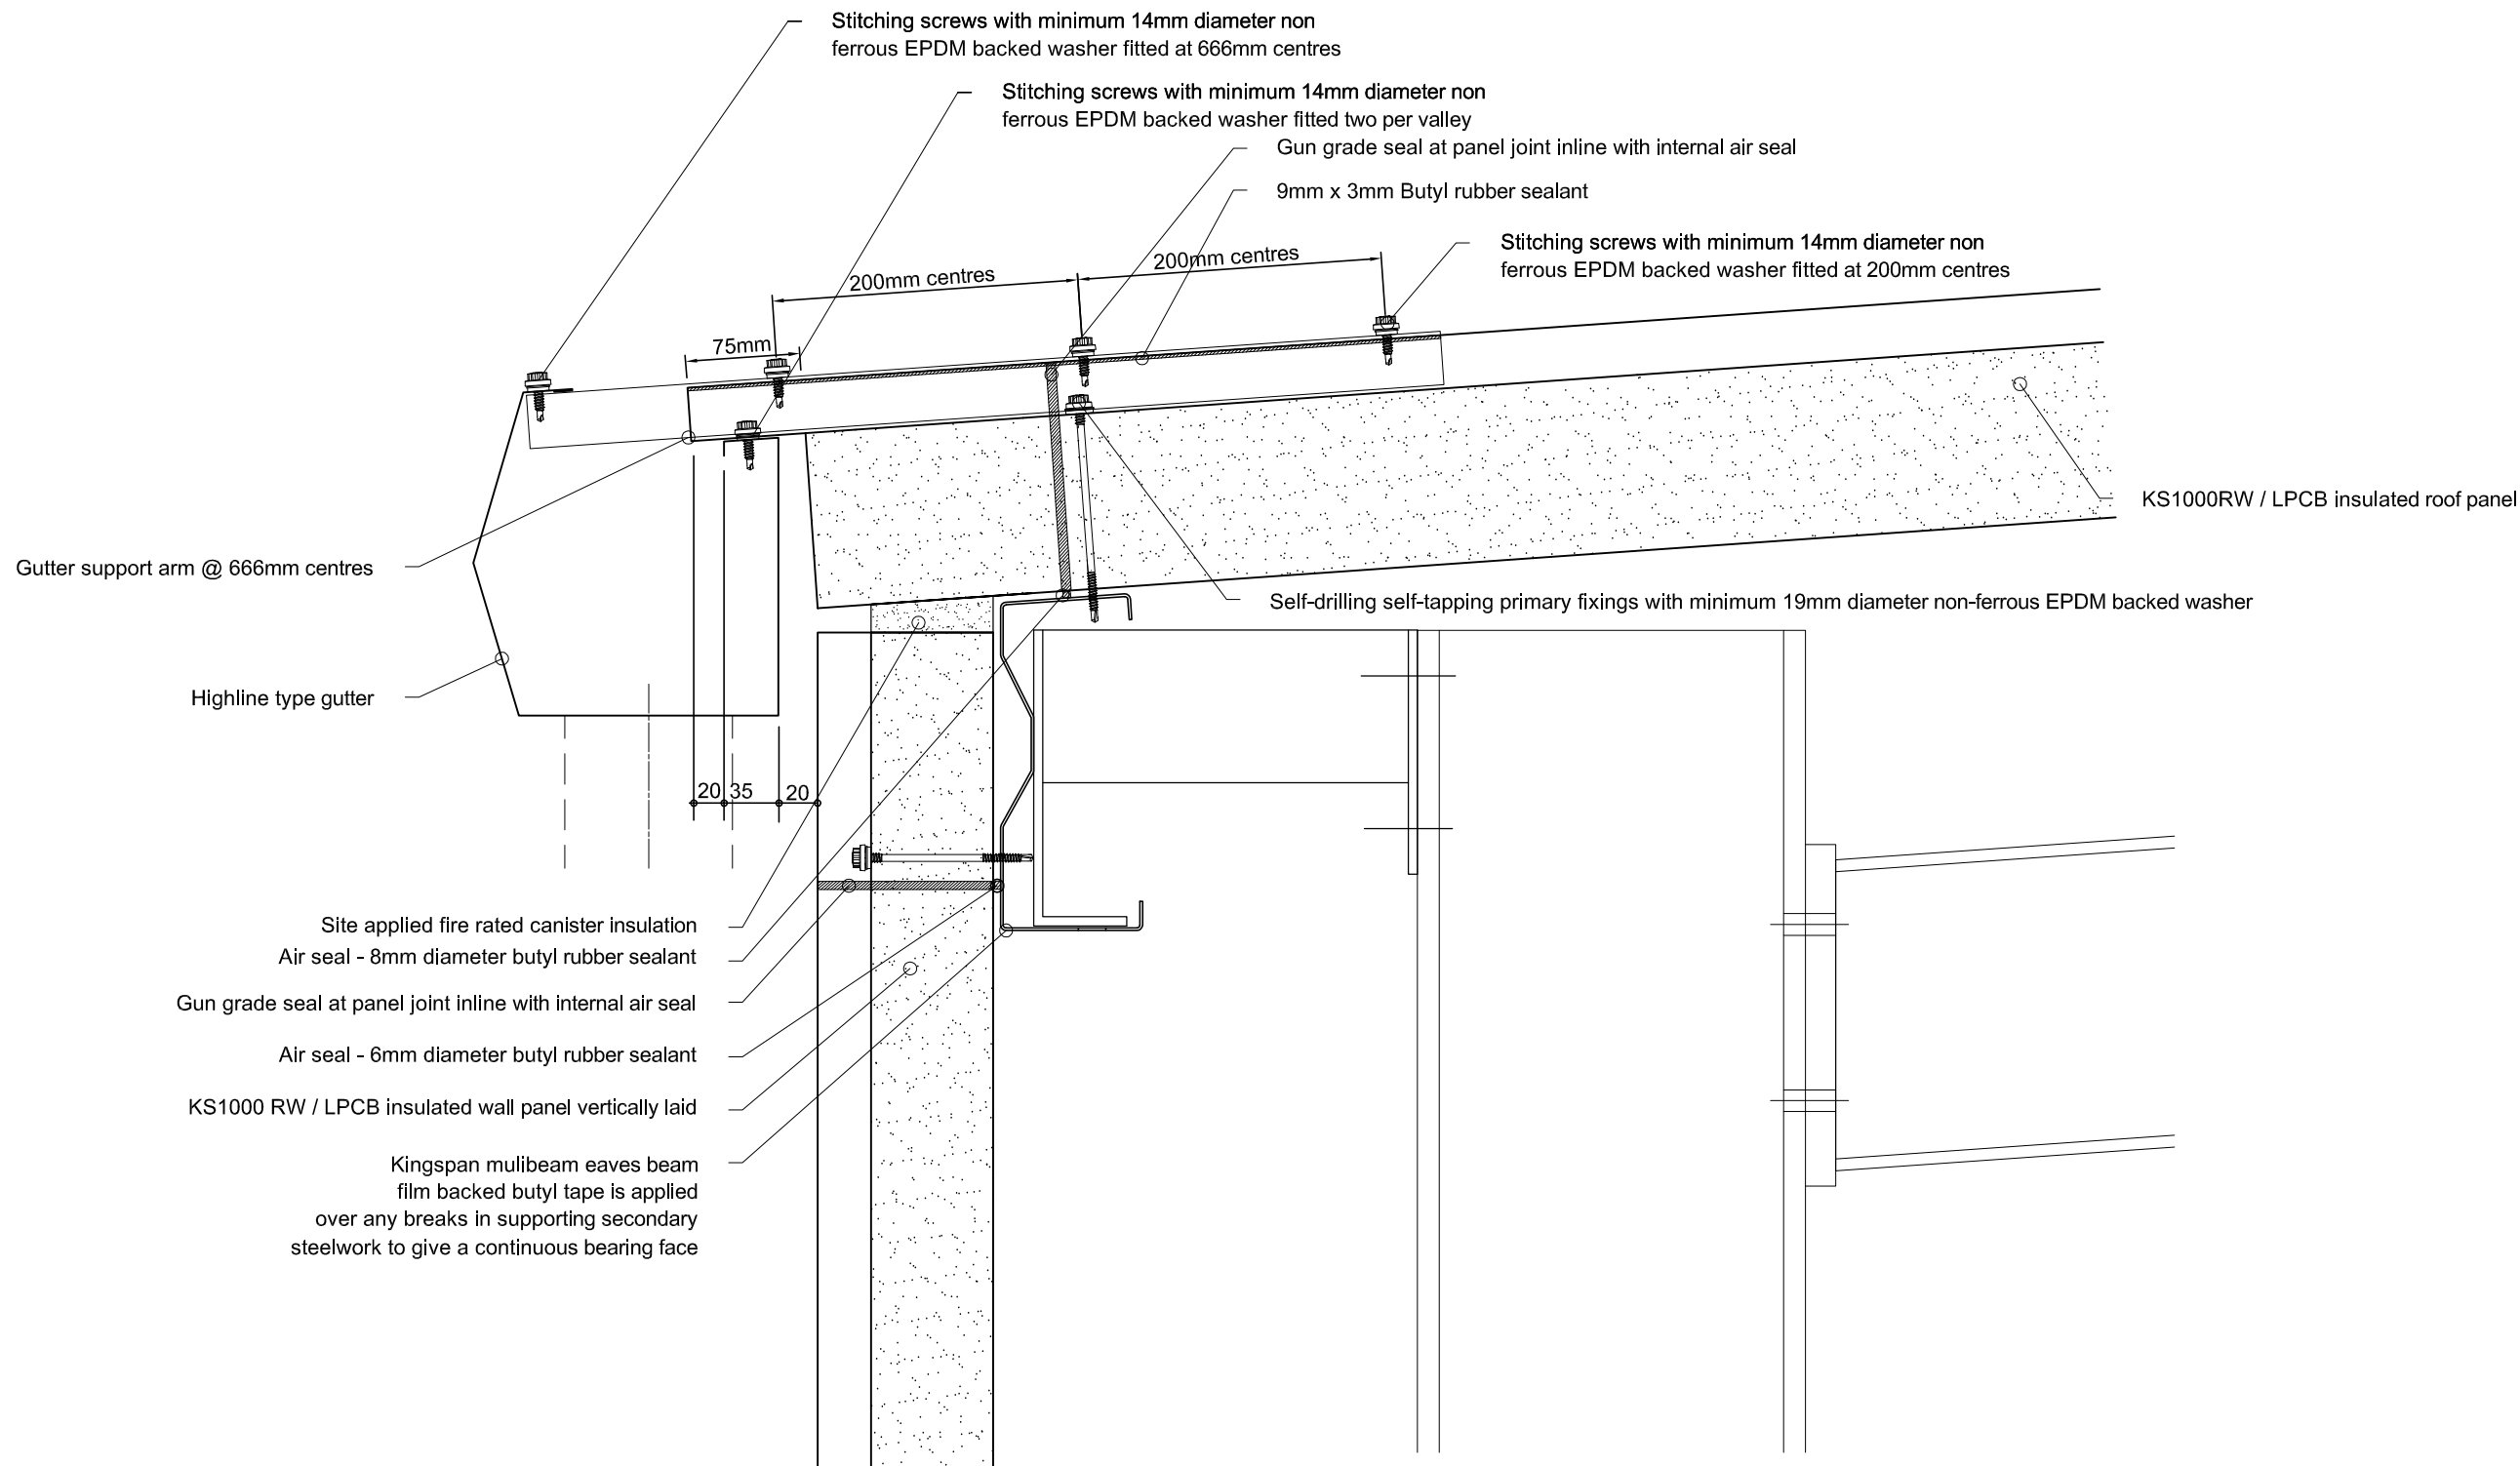

Notes:

Rev	Description	Chkd	Date
-----	-------------	------	------



**insulated Roof
& Wall Panels**

envirocare
TECHNICAL SERVICES

Kingspan Limited
Greenfield Business Park No. 2, Greenfield,
Holywell, Flintshire, CH8 7GJ, UK
www.kingspanpanels.co.uk
t: 0800 587 0090

Carrickmacross Road,
Kingscourt, Co.Cavan, Ireland
www.kingspanpanels.ie
t: 00353 42 96 98529

Client

Project

Drawing

KS1000 RW
Highline Eaves RW Vrt

Status

Drawn by OM	Checked by JP	Date 02/01/15
Drawing Number RWR15009		Revision

This drawing is the property of Kingspan and may not be reproduced in any way without written consent from Kingspan.