

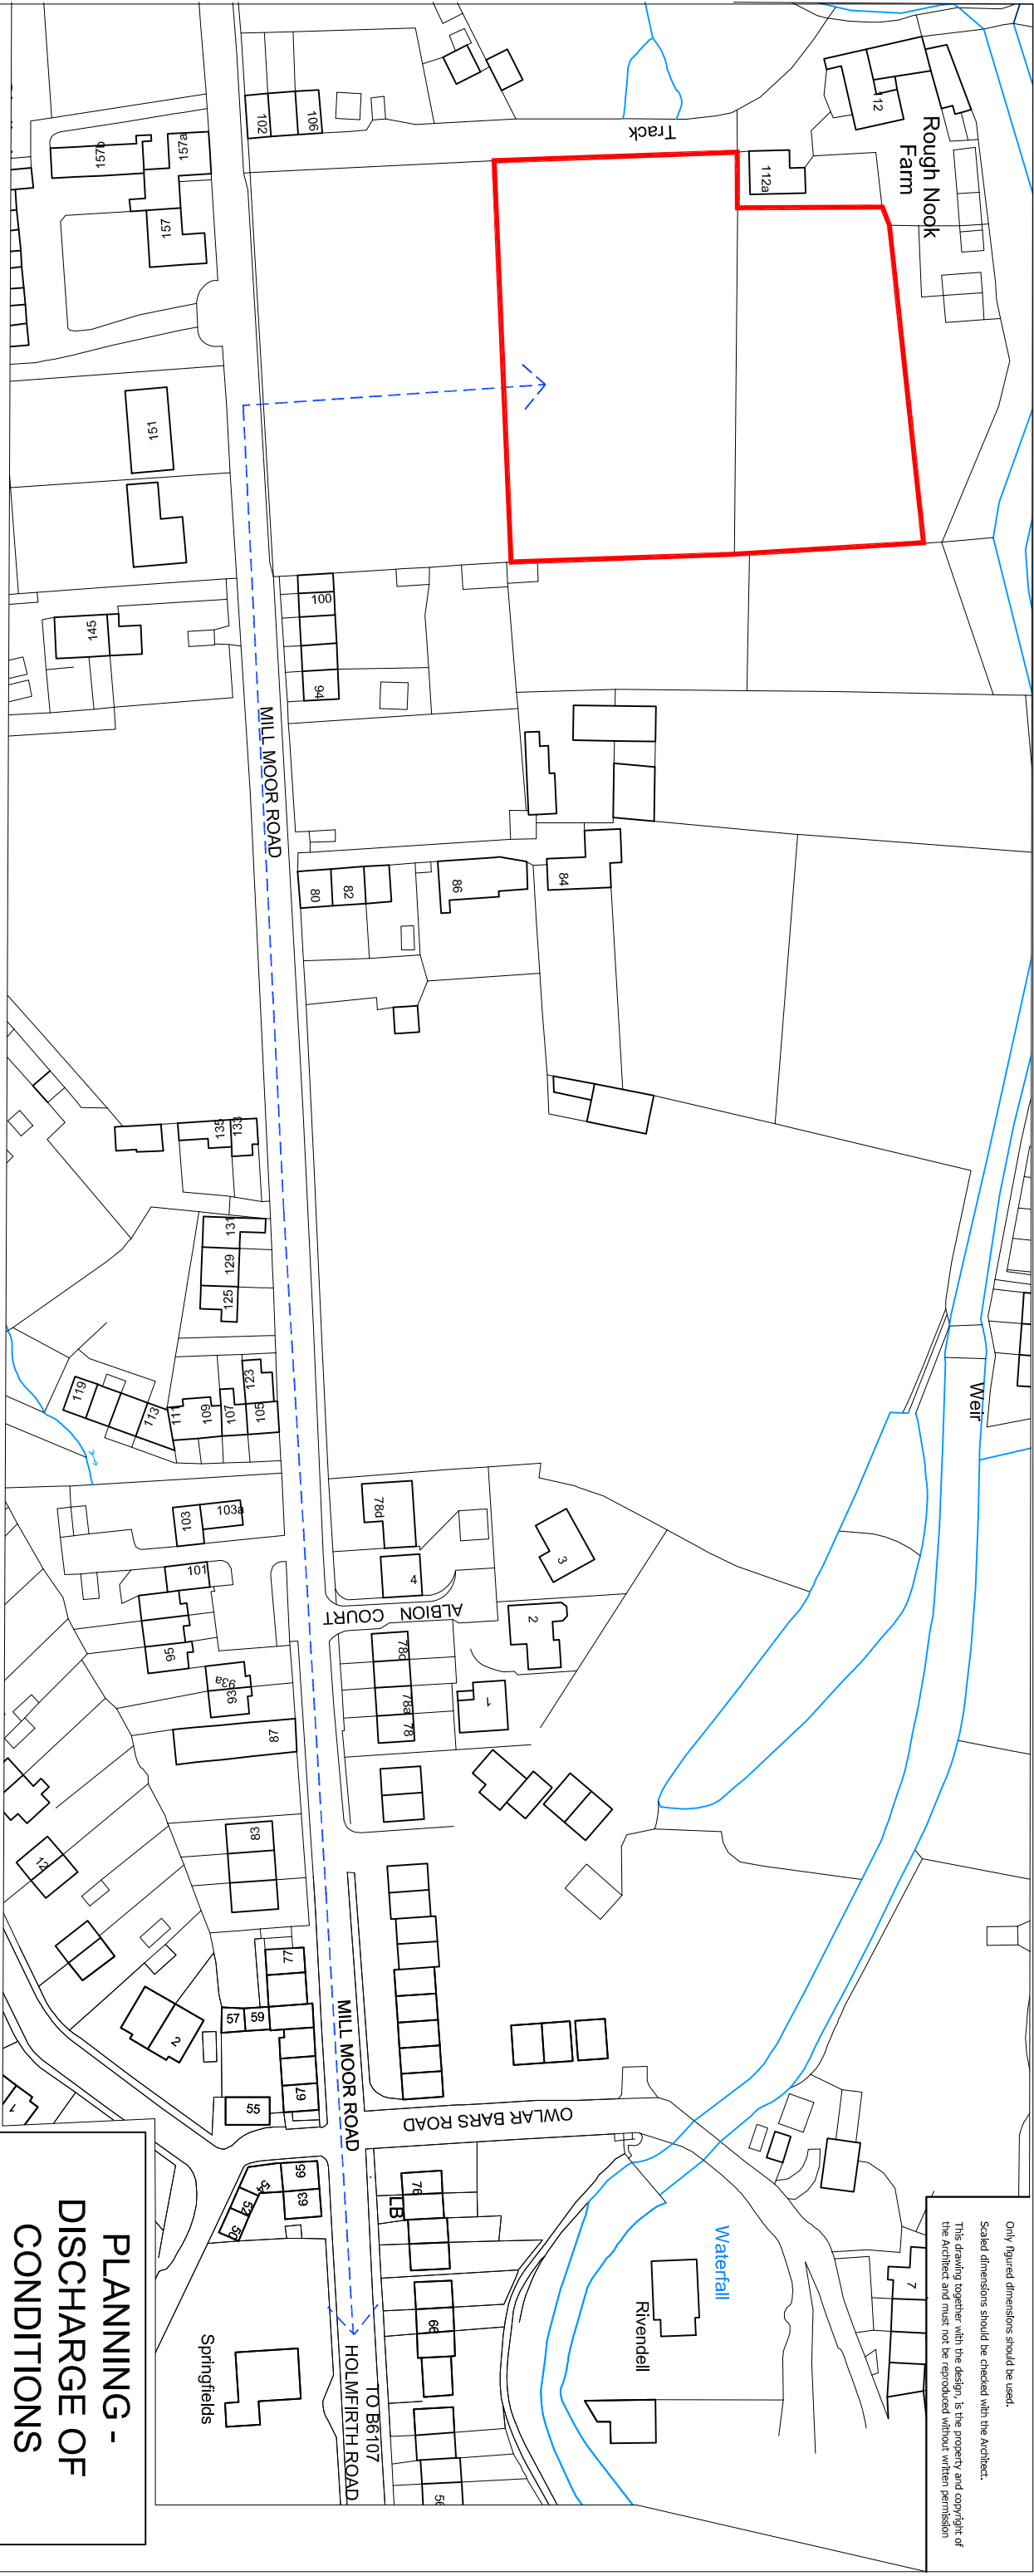



Only figured dimensions should be used.
Scaled dimensions should be checked with the Architect.
This drawing together with the design, is the property and copyright of the Architect and must not be reproduced without written permission

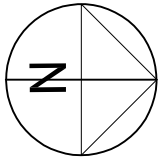

EXTENDED LOCATION
PLAN SCALE 1:1250

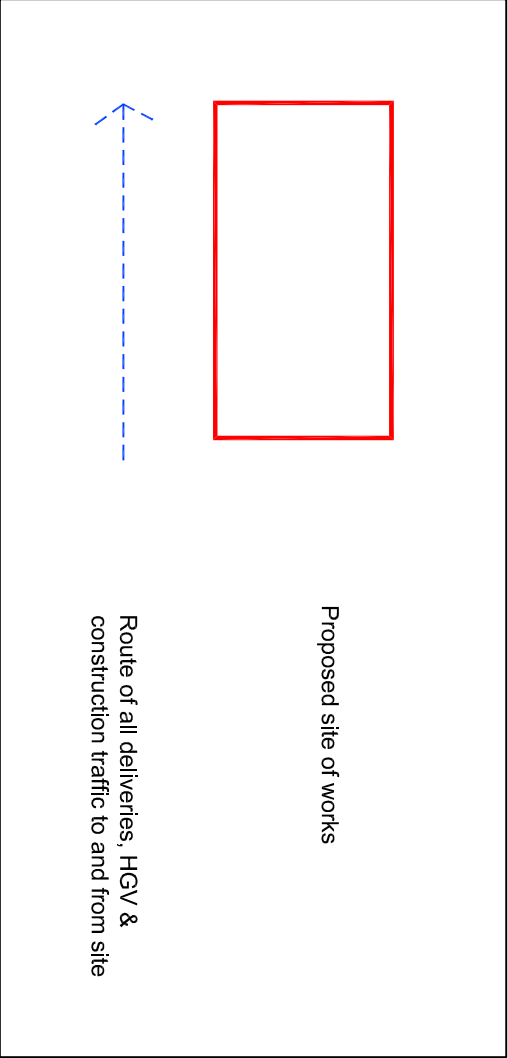

Scale 1:1250

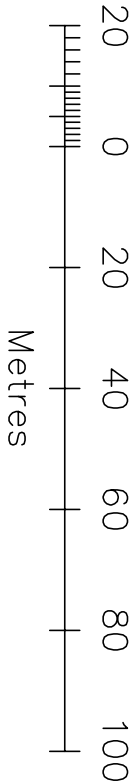

PLANNING -
DISCHARGE OF
CONDITIONS

Revision:

-

CLIENT:		VOGUE HOMES	
JOB TITLE:		DEVELOPMENT AT LAND OFF MILL MOOR ROAD, MELTHAM, HOLMFIRTH	
DRAWING TITLE:		CONSTRUCTION TRAFFIC & DELIVERY ROUTE	
DRAWN:	SH	DATE:	JUL 2017
CHECKED:	JC	SCALE:	1:1250 @ A3
DRAWING NUMBER:	2492 - PH1-21		