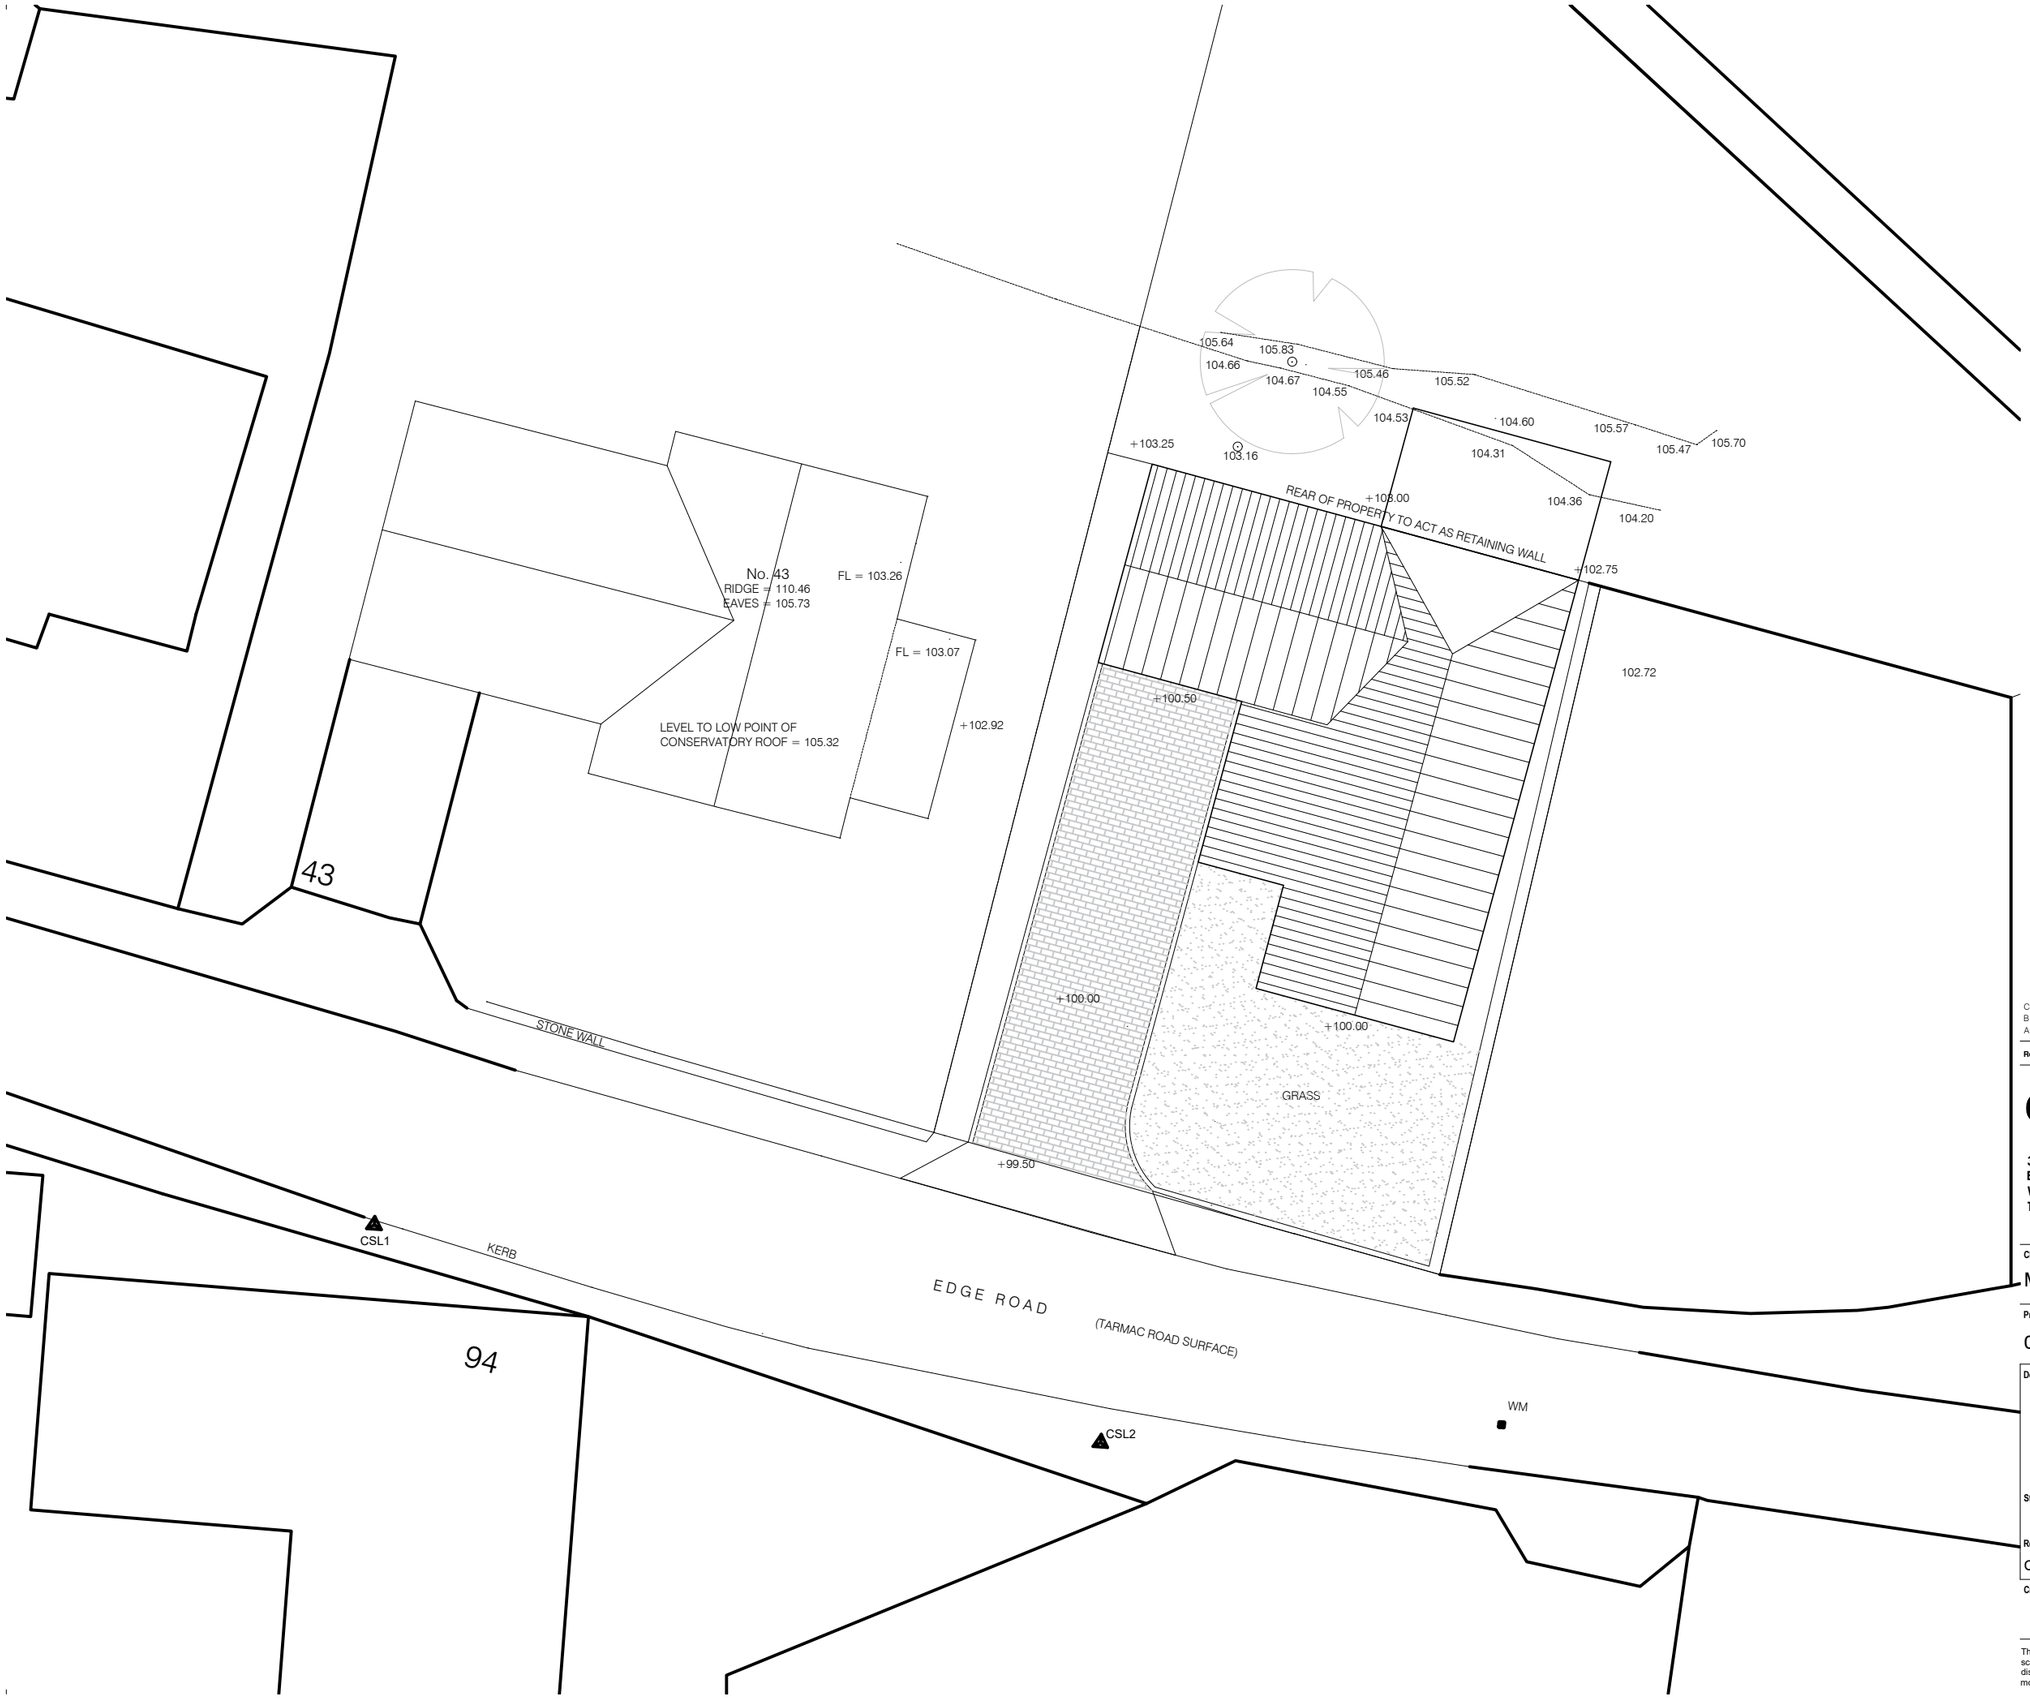

Rev:	Description:	By:	Rvw:
C	21.11.16 Building footprint adjusted to provide 1.5m separation along the western boundary.		
B	16.11.16 Building footprint reduced from the boundaries.		
A	25.10.16 Levels added to the top of the bank and retaining wall		

eleven52architects

30 The Fairway, Pudsey, Leeds, LS28 7RE
E: leeds@eleven52architects.co.uk
W: www.eleven52architects.co.uk
T: 07958 738229

Client:
Marsden Family

Project Ref: 0001
Project Name: Thornhill House

Document Reference:

Project	Zone	Level	Type	Role	Number
0001 - 1152	0 -	00 -	CAD -	-	101

Site Plan

Status: Code Suitability description

Revision: Code Revision status
C

Created By:	Reviewed By:	Date:	Scale at A3:
		23.06.16	1:200

This document is © eleven52architects Ltd. If in doubt ASK. Drawing measurements shall not be obtained by scaling. Verify all dimensions prior to construction or product manufacture. Immediately report any discrepencies on this document to the Architect. This document shall be read in conjunction with associated models, specifications and related consultants documents.