


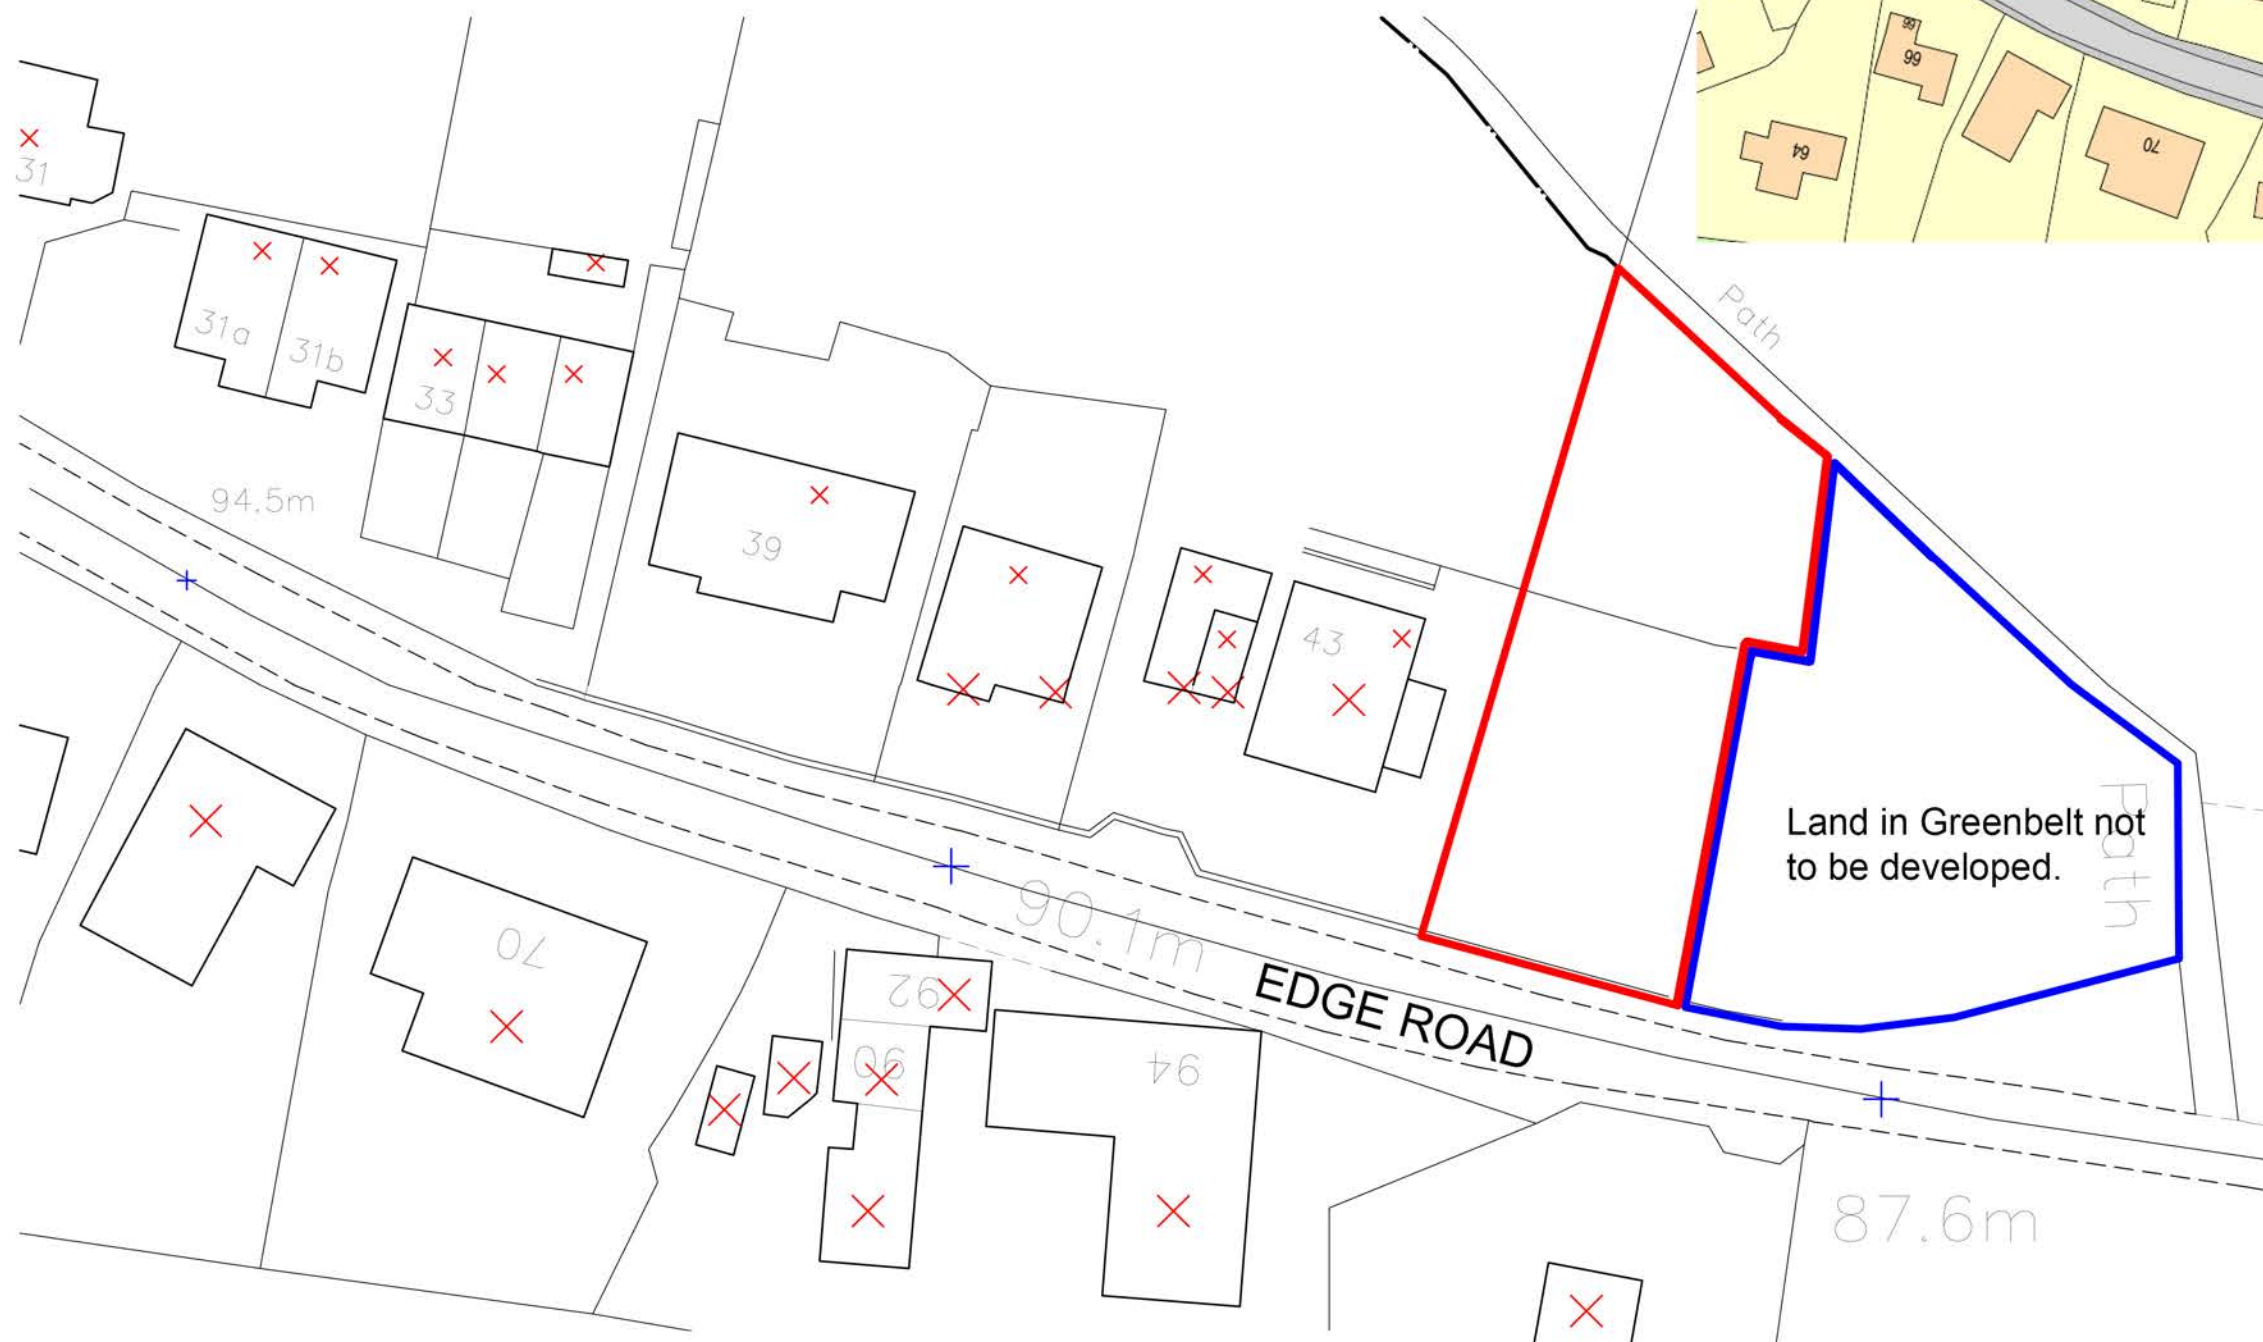

eleven52architects

T: +44(0)7958738229
E: leeds@eleven52architects.co.uk
W: eleven52architects.co.uk

MARSDEN FAMILY

Project Name:

THORNHILL HOUSE

0001 TH 0 100

EXISTING LOCATION AND SITE PLAN

Reviewed By:

Date: _____

Scale at A3:

24.08.16

Revision status
PLANNING

We make every attempt to make sure our drawings are accurate and complete however if you see a discrepancy or have any other queries then you should always contact us on the numbers or e mail address detailed before acting.