


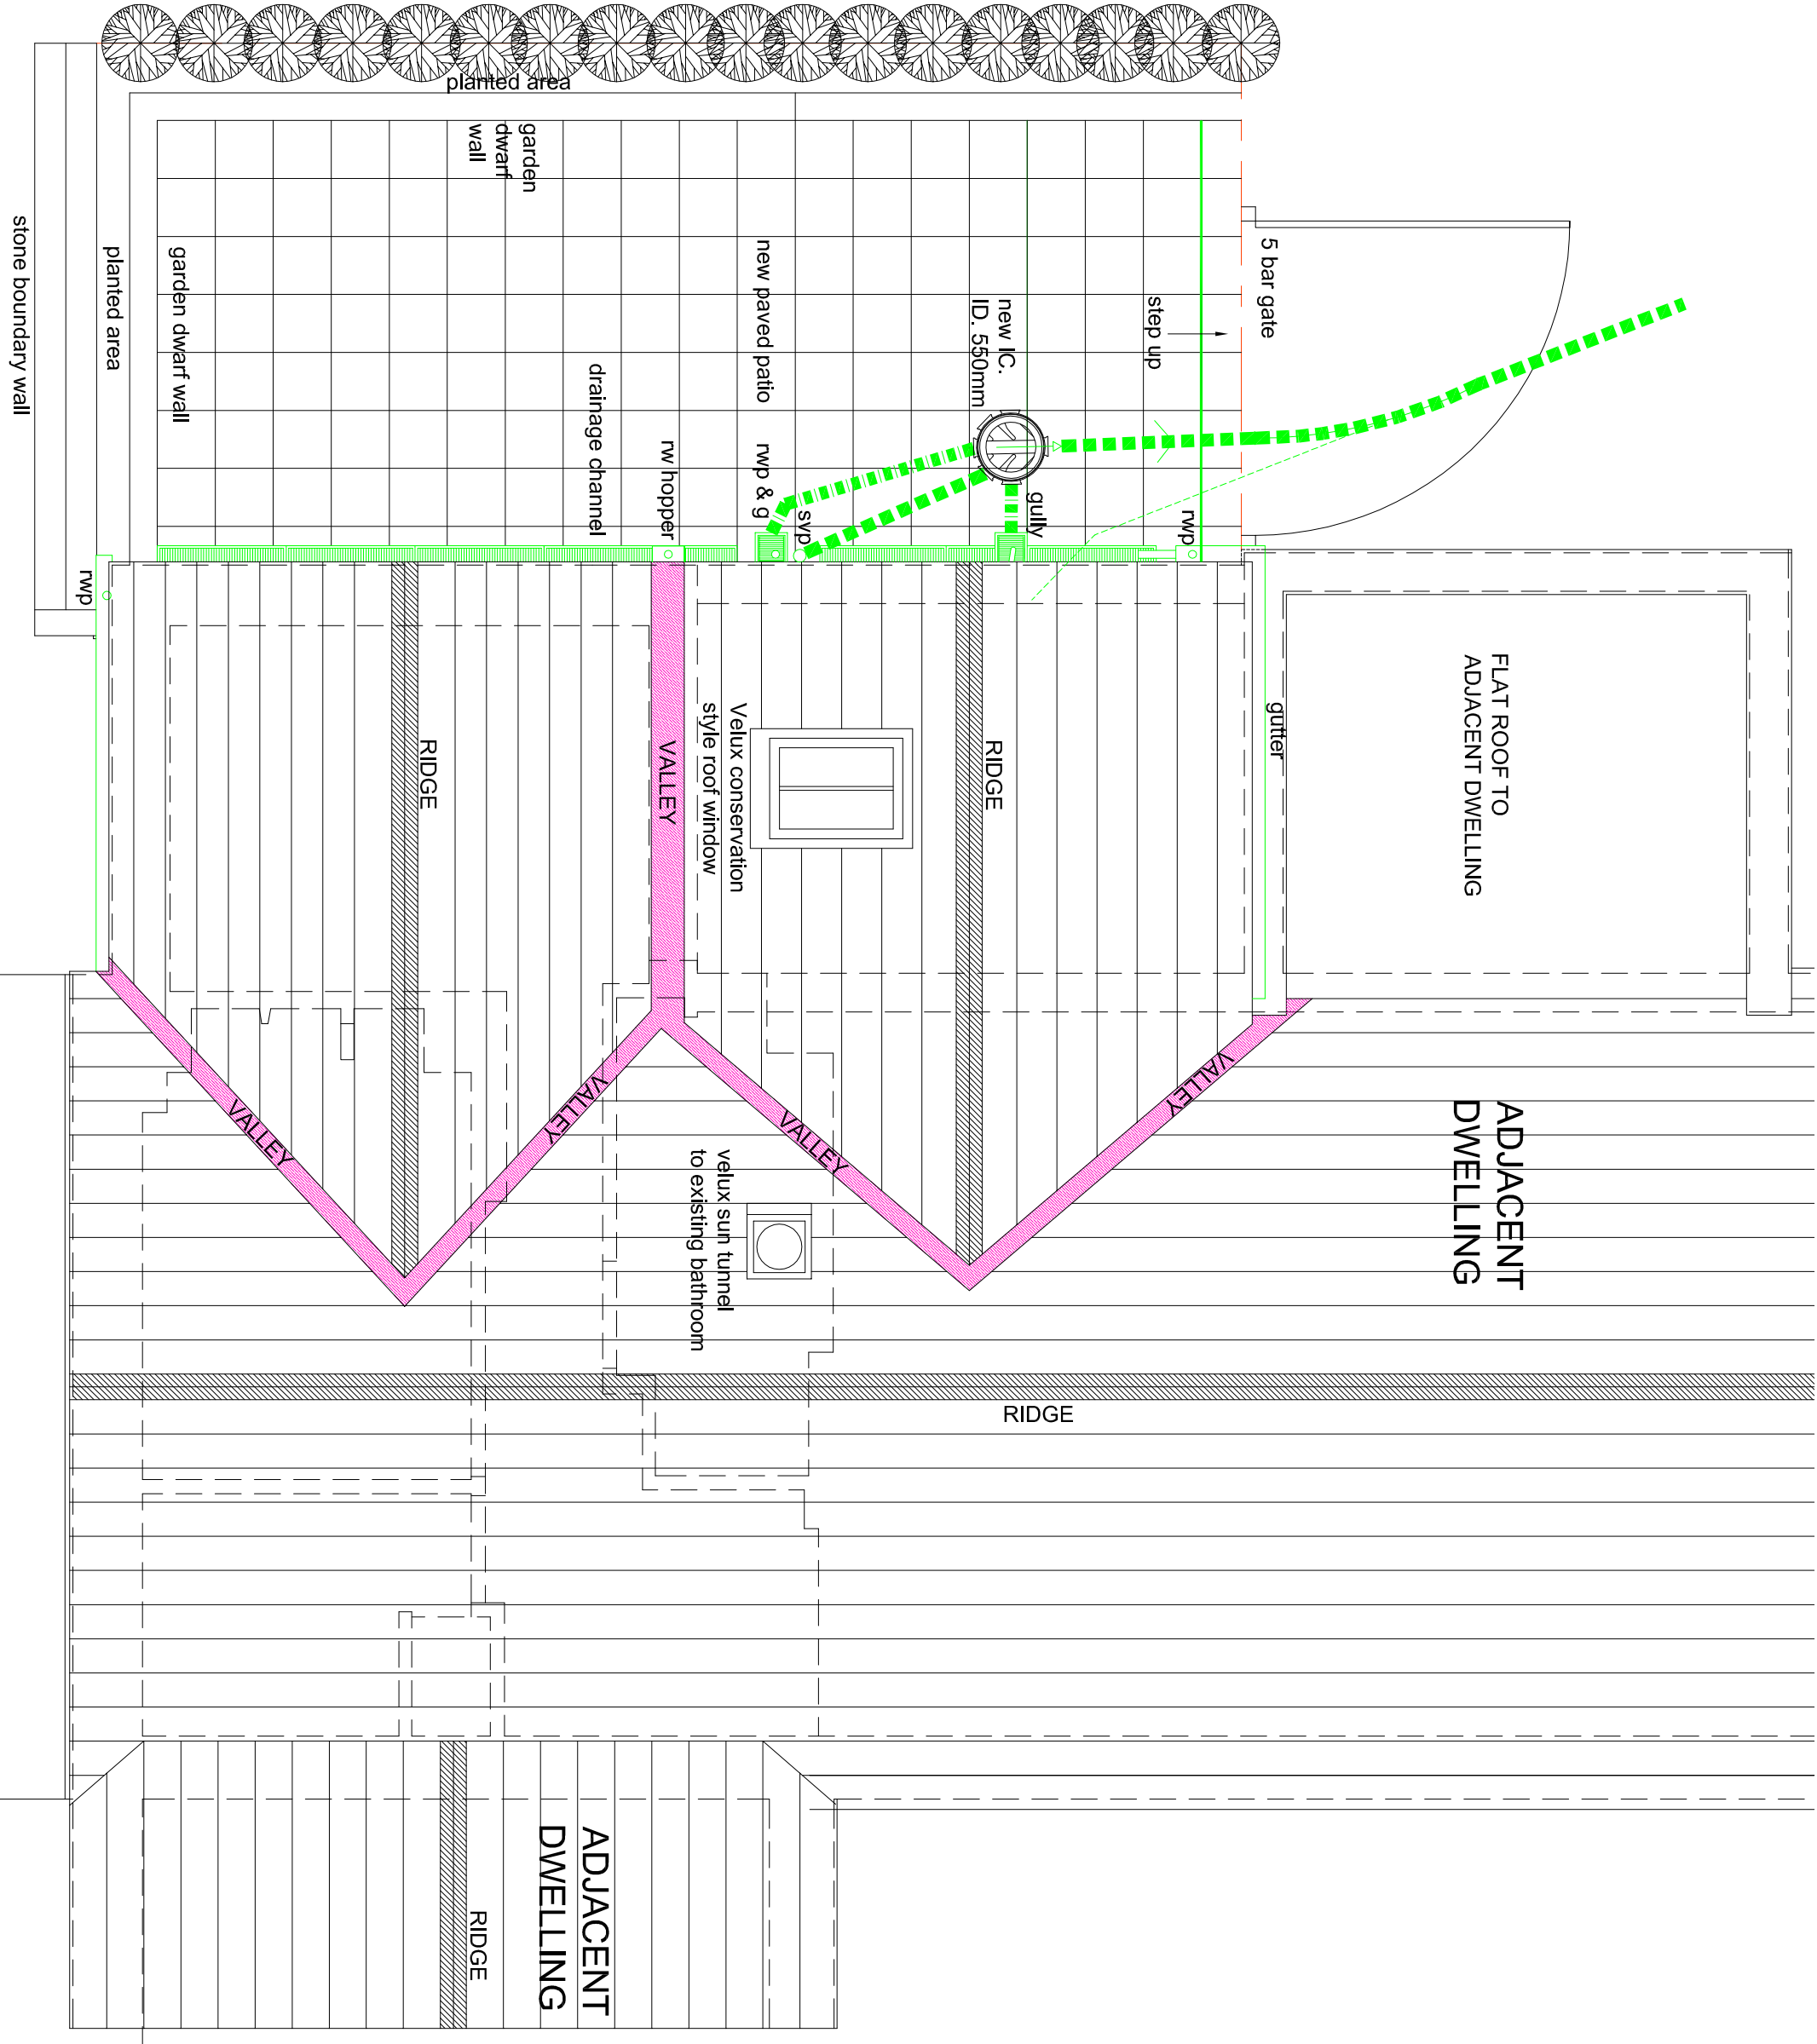

A study extension removed and pitched roof added 28.11.19 PMcG

PLANNING APPLICATION

rev	description	date	
drawn	Paul McGuire	11/10/19	

Paul McGuire MCIAI, ACIOB,
Chartered Architectural Technologist
46 Riley Park Kirkburton Huddersfield HD8 0SA
T: +44 (0)1484 602893 M. 07960 303343
E: info@pmcg-archtech.co.uk
Web: www.pmcg-archtech.co.uk

A National Technical
Validation of ECA and ECA

Client
Mr. R & Mrs. C BAMBROUGH

Project
PROPOSED EXTENSION
TO EXISTING DWELLING

Address
60 CLIFFE ROAD
SHEPLEY HUDDERSFIELD HD8 8AG

Drawing title
SITE LAYOUT AS PROPOSED

scale	projk	drawing No	rev
1:50 @ A3	2019.08	(RCB) PD 02	A