


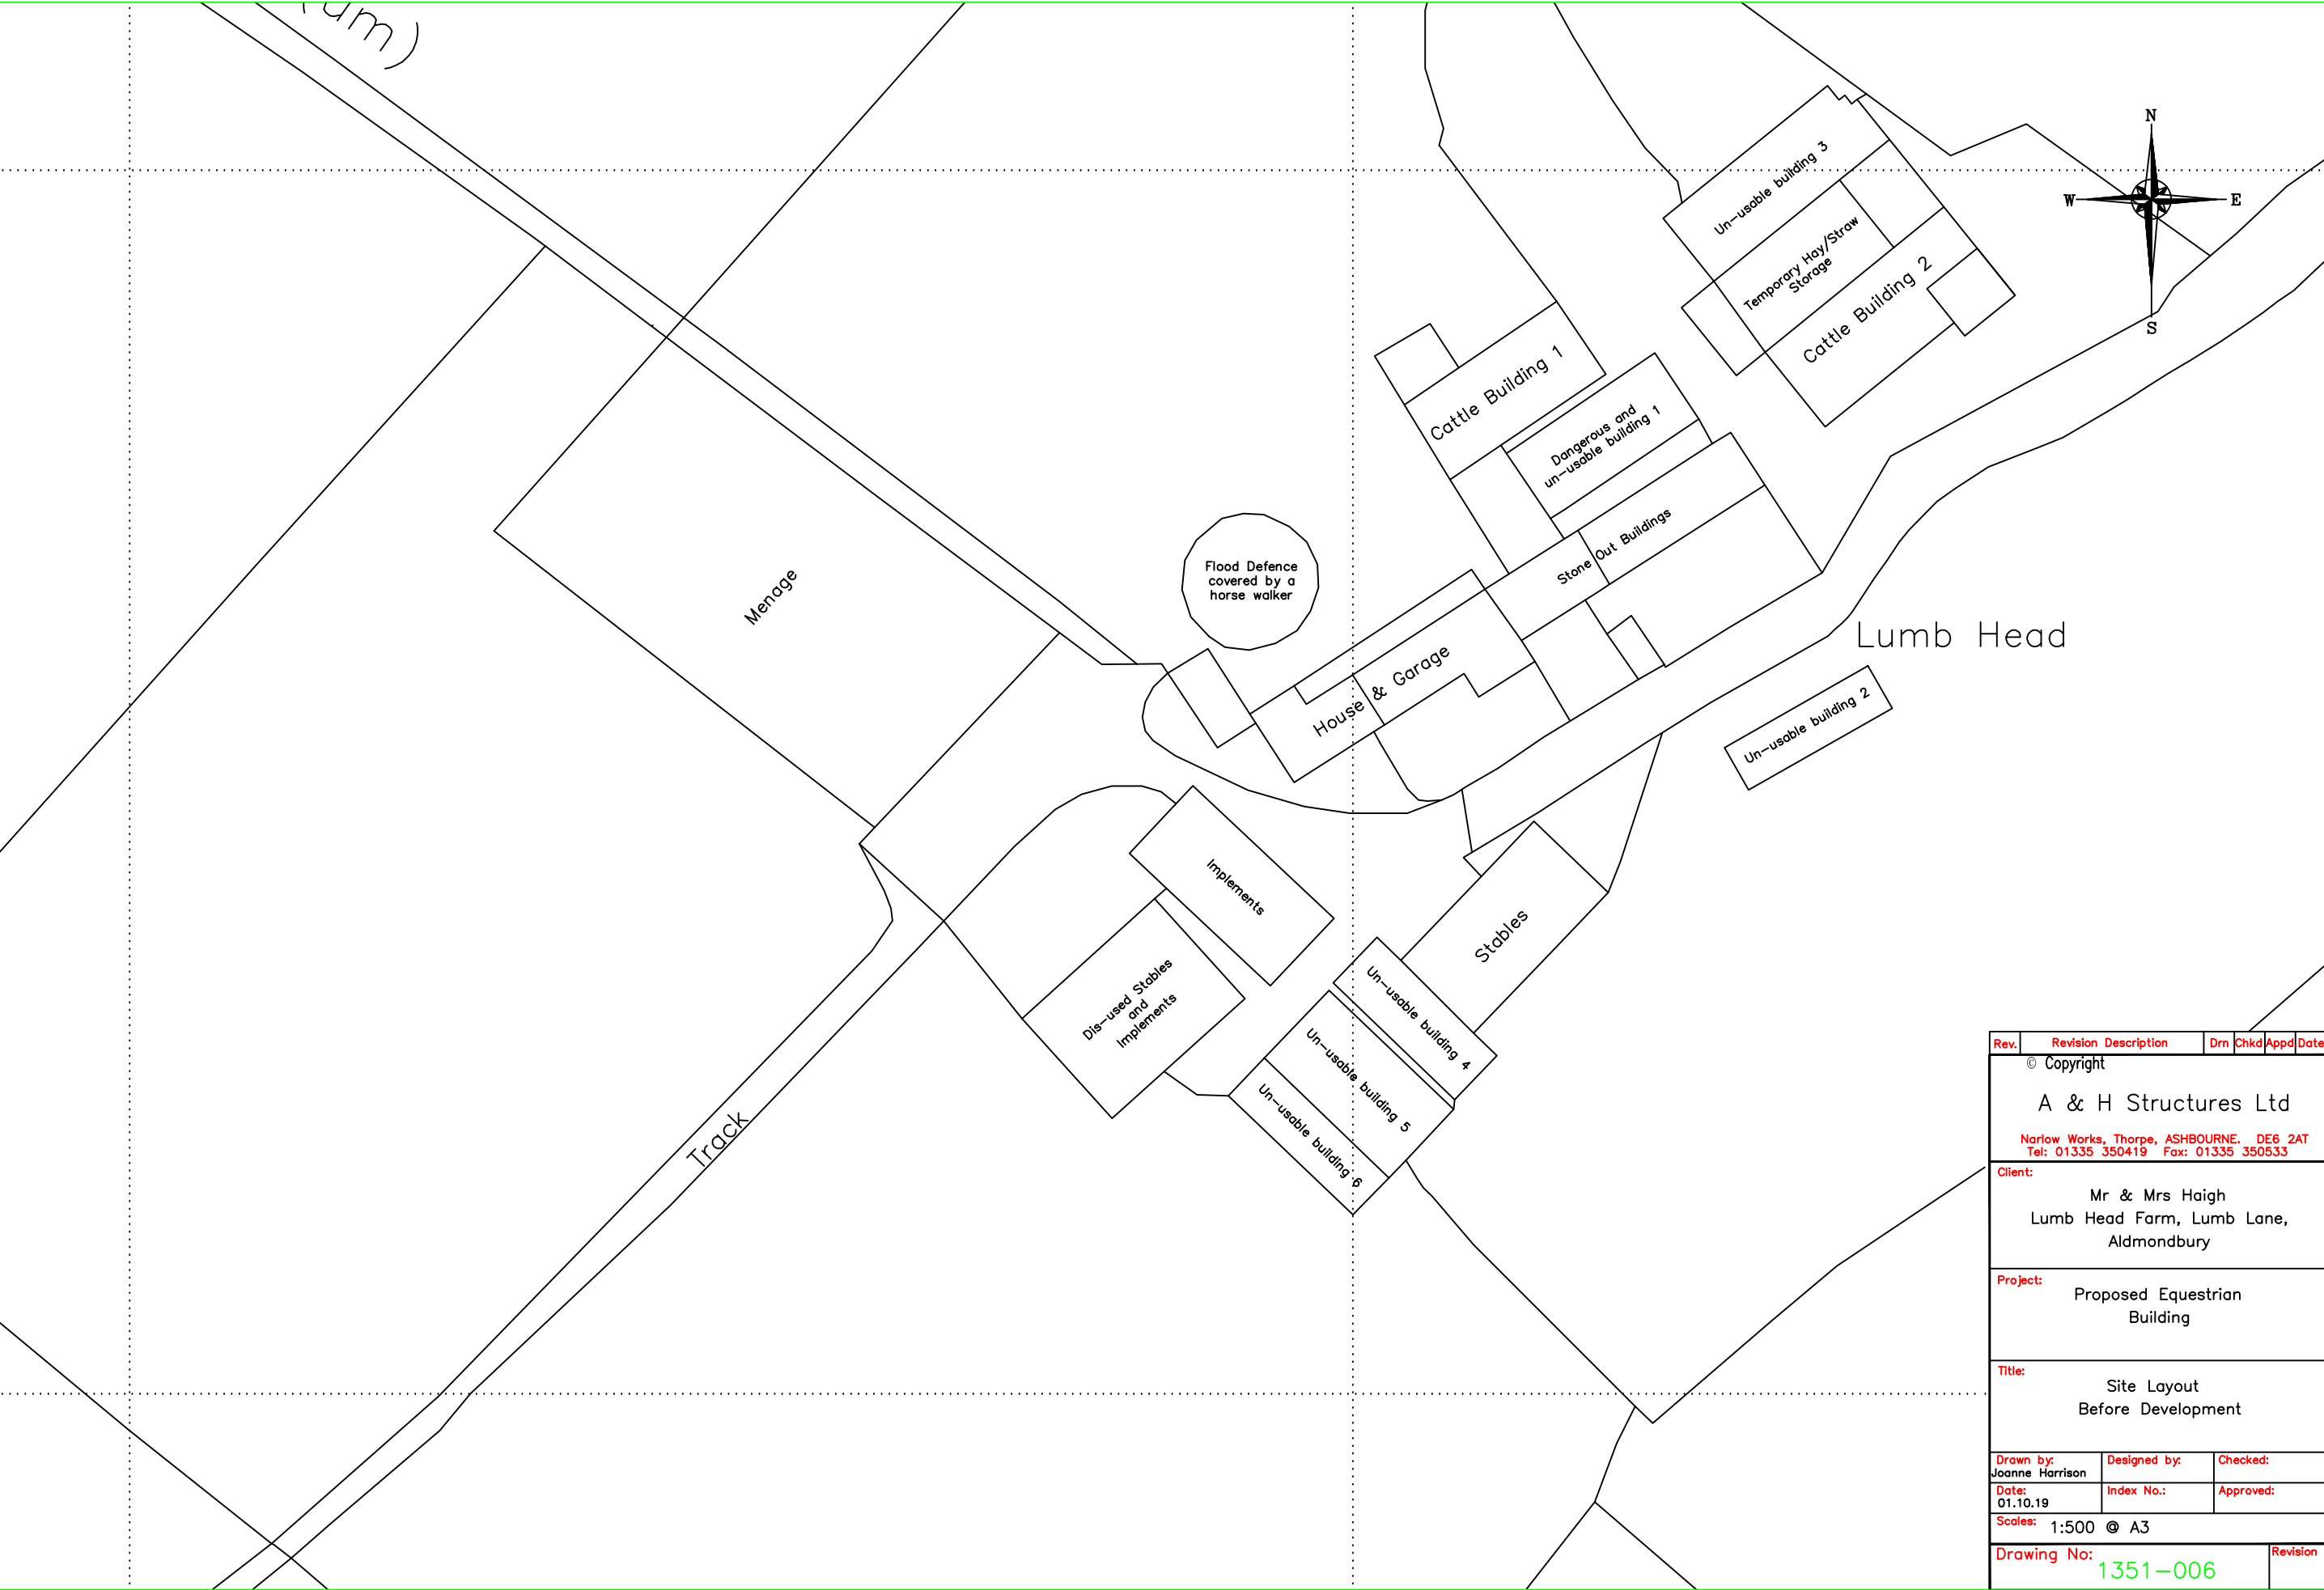

Rev.	Revision Description	Drm	Chkd	Appd	Date
© Copyright					
A & H Structures Ltd					
Narlow Works, Thorpe, ASHBOURNE. DE6 2AT Tel: 01335 350419 Fax: 01335 350533					
Client:					
Mr & Mrs Haigh Lumb Head Farm, Lumb Lane, Aldmondbury					
Project:					
Proposed Equestrian Building					
Title:					
Site Layout Before Development					
Drawn by:		Designed by:		Checked:	
Joanne Harrison					
Date:		Index No.:		Approved:	
01.10.19					
Scales: 1:500 © A3					
Drawing No:					Revision
1351-006					