



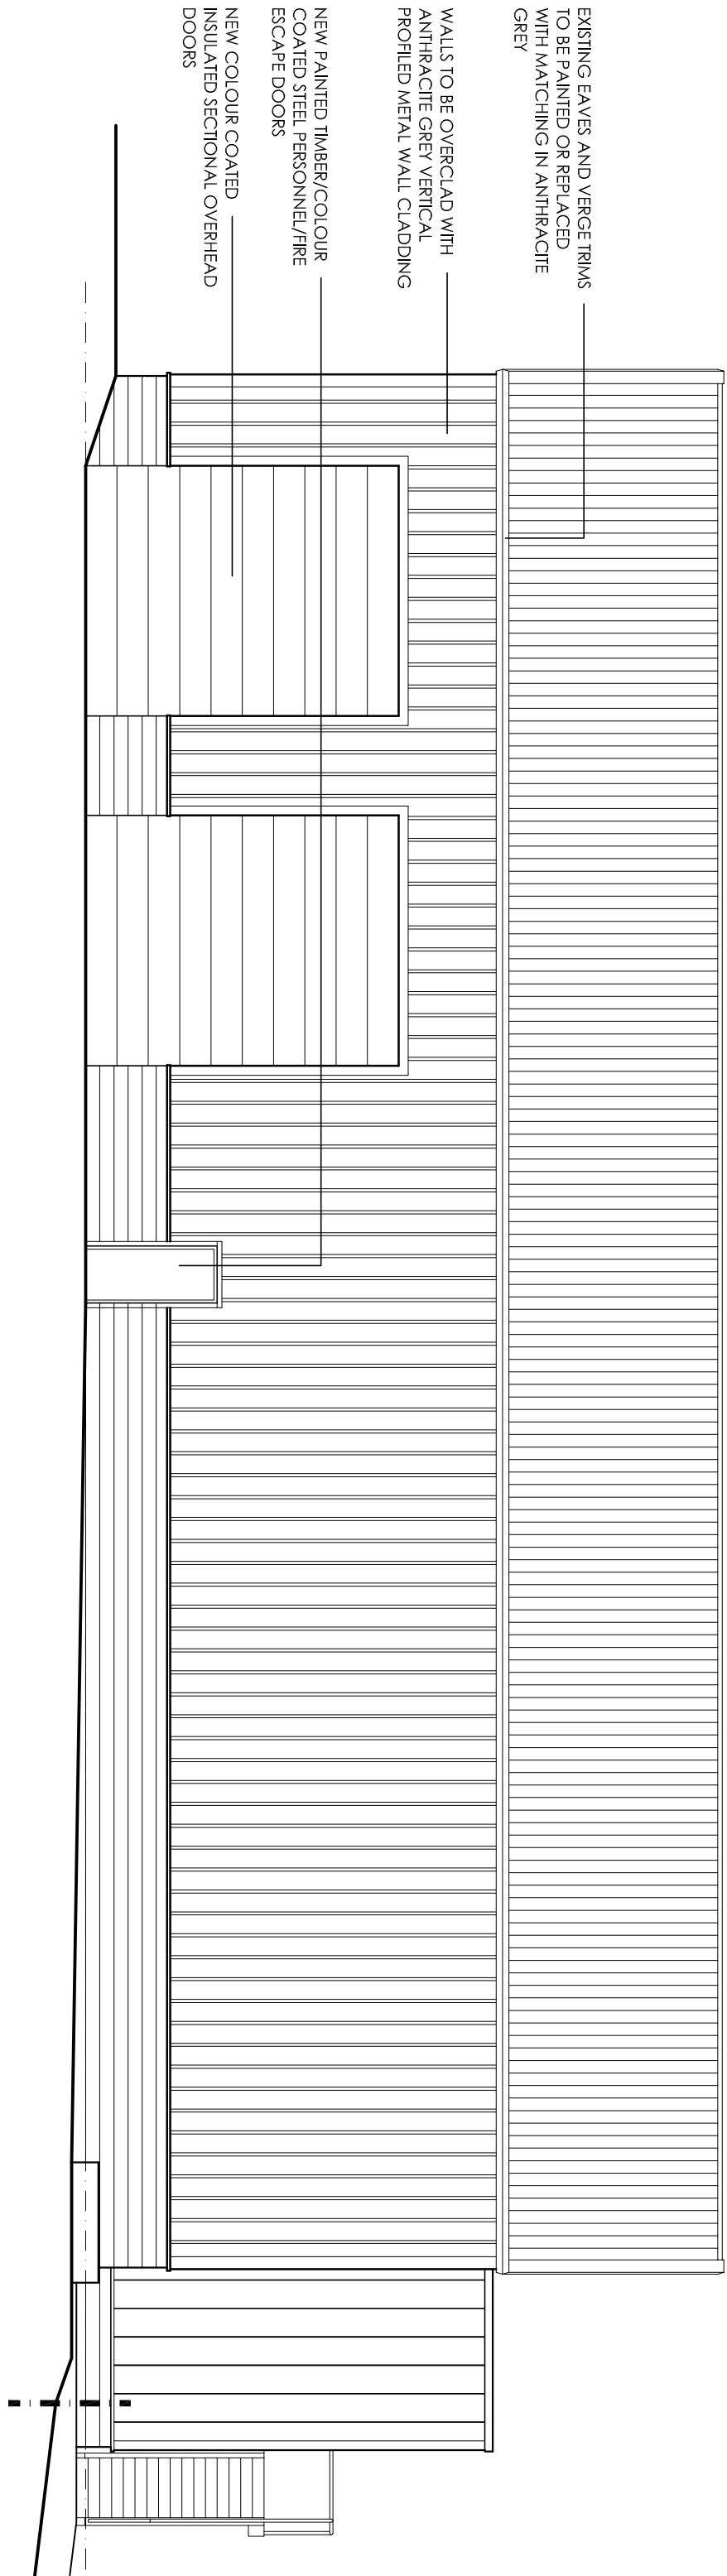

PROPOSED SOUTH WEST ELEVATION

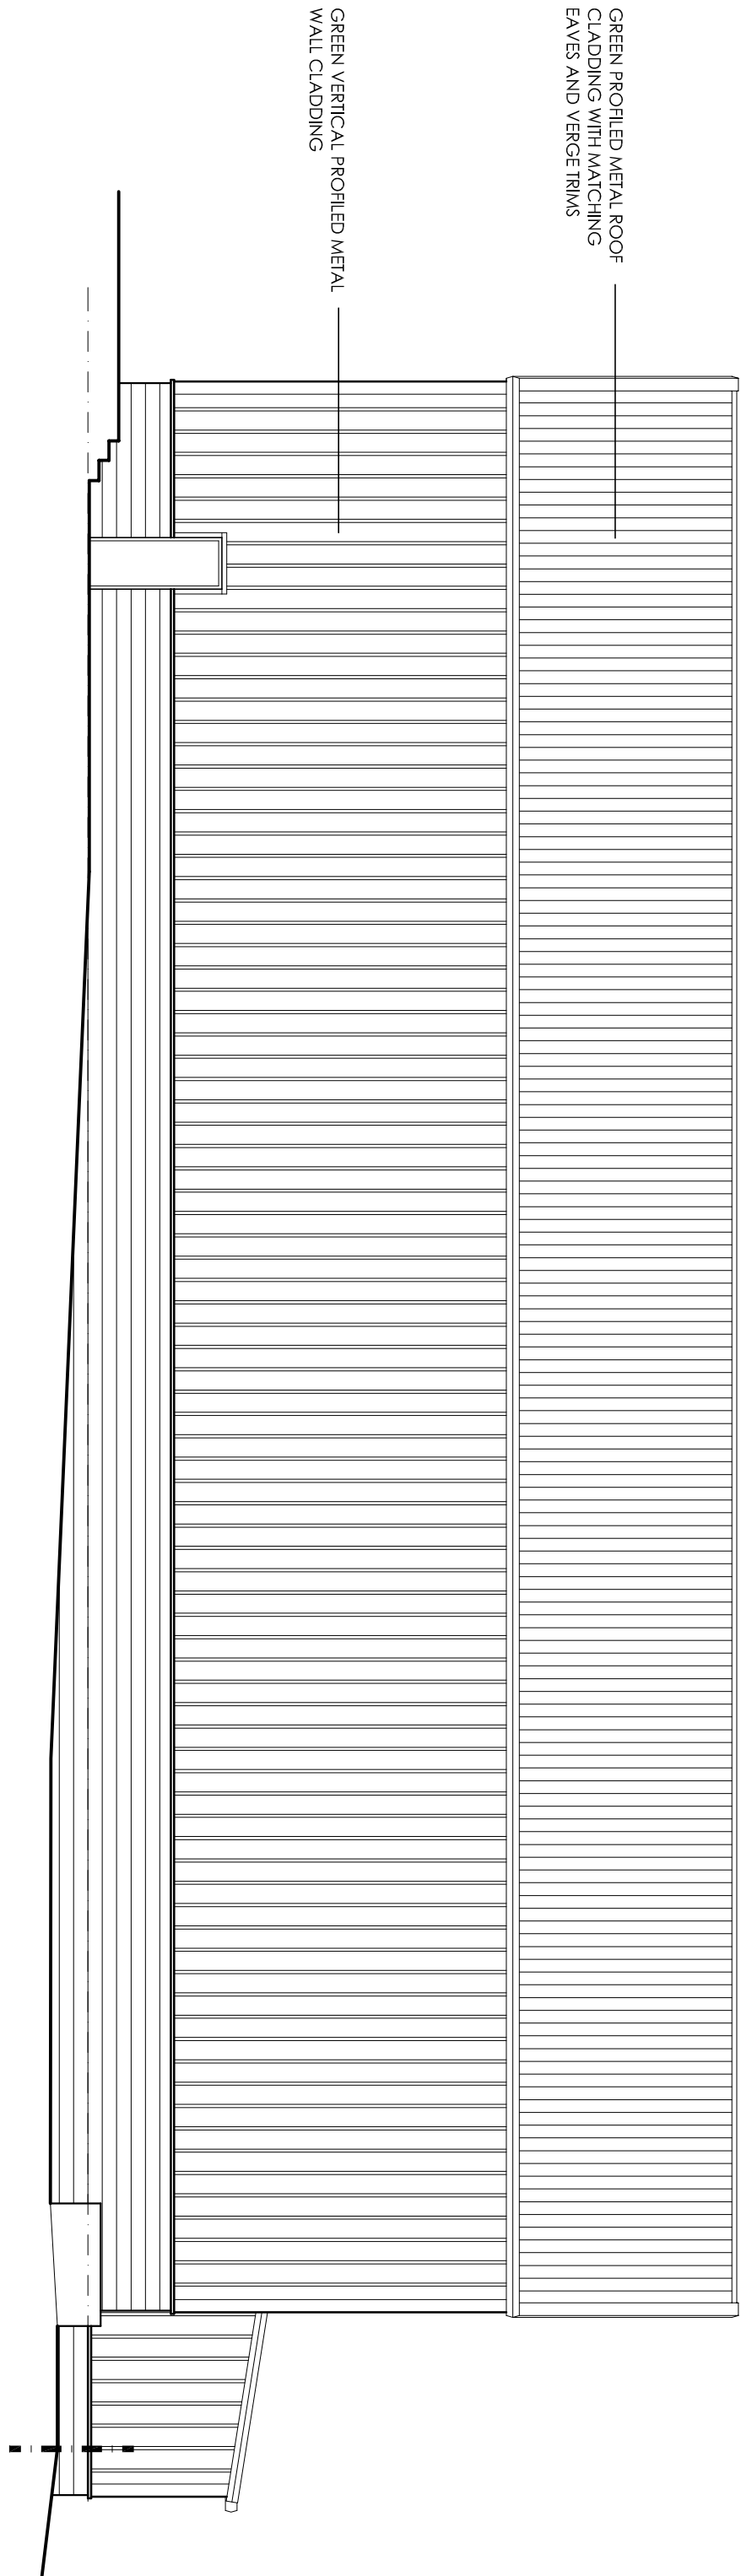

EXISTING SOUTH WEST ELEVATION