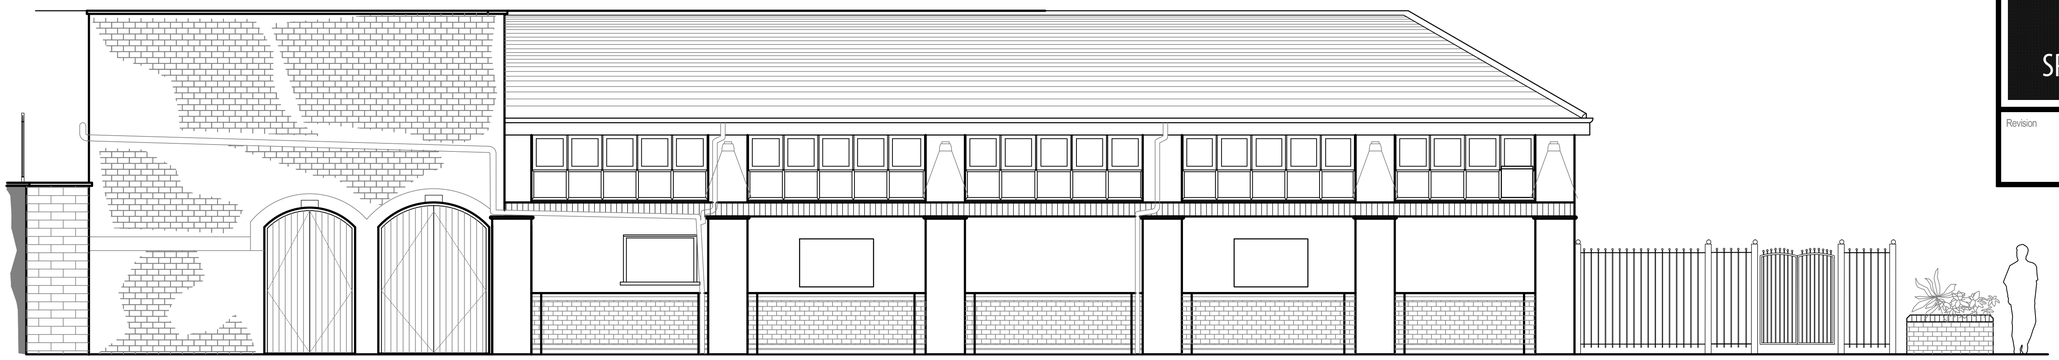

EXISTING SIDE BUILDING ELEVATION A
Scale 1:50 @A1

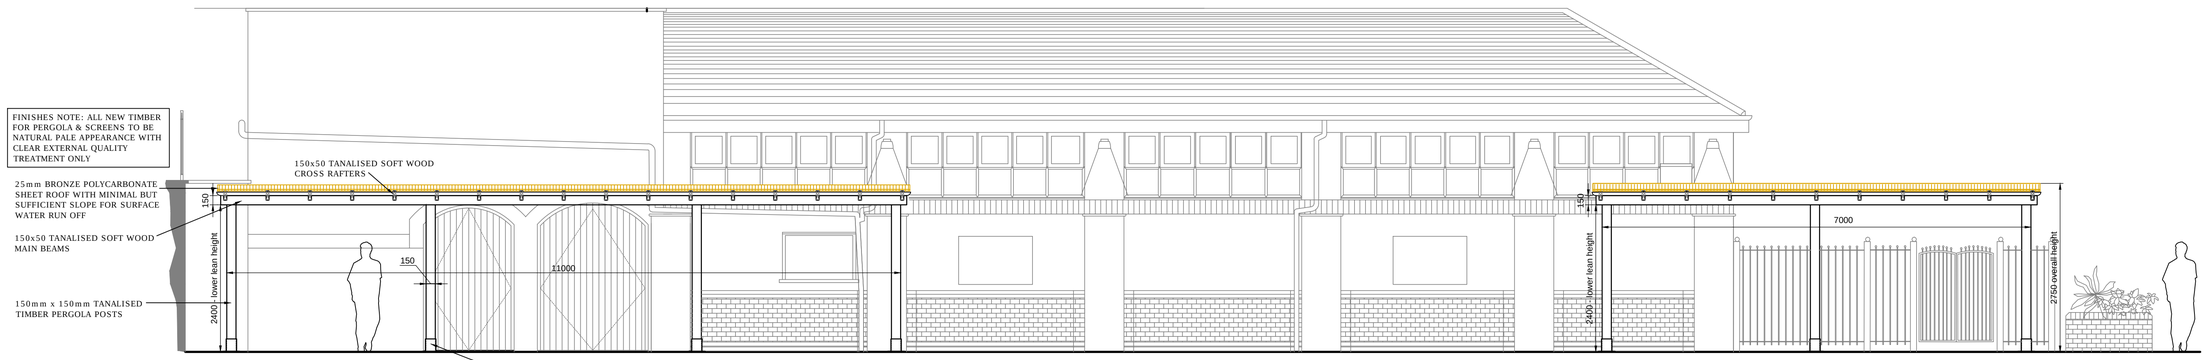

PROPOSED PERGOLA - ELEVATION A
Scale 1:50 @A1

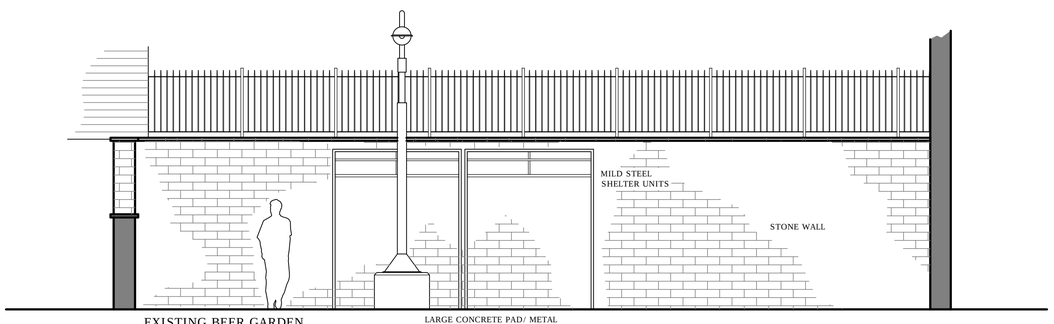

EXISTING BEER GARDEN (FAR WALL) - ELEVATION 'B'
Scale 1:50 @A1

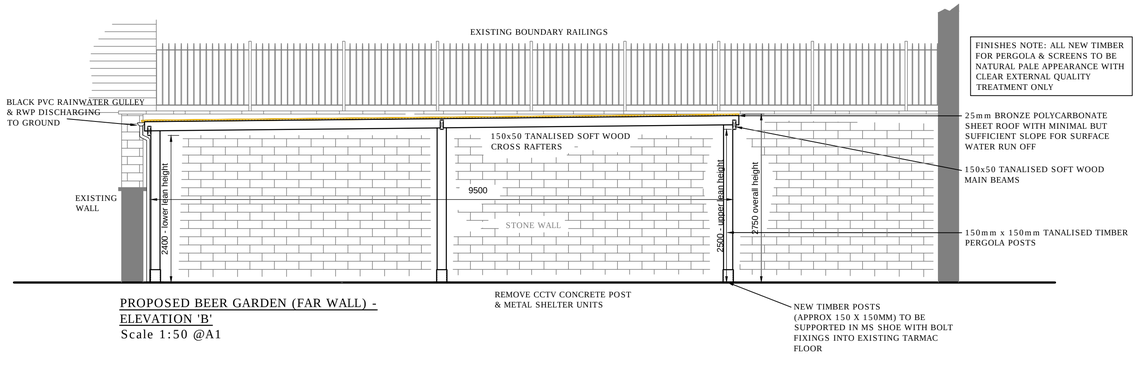

PROPOSED BEER GARDEN (FAR WALL) - ELEVATION 'B'
Scale 1:50 @A1

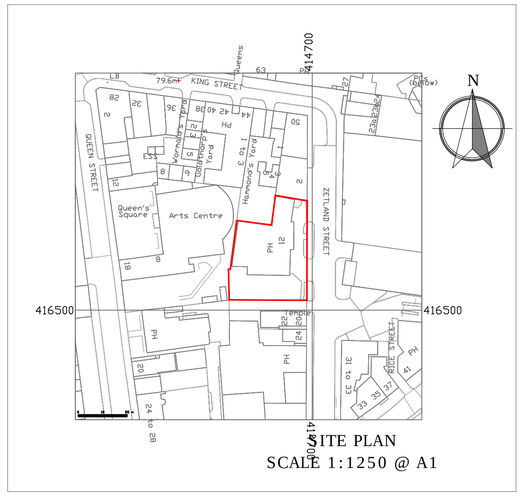

SITE PLAN
SCALE 1:1250 @ A1

0m 1m 2m 3m 4m 5m 6m 7m 8m

SPATIALIZED

Revision

SPATIALIZED

Tel: 01924 252482
Email: studio@spatialized.com
Web: www.spatialized.com

1 NAVIGATION COURT
CALDER PARK
WAKEFIELD
WF2 7BJ

Stonegate Pub Company
Porter Tun House
500 Capability Green
Luton
Bedfordshire
LU1 3LS

stonegate PUB COMPANY

Title	PERGOLA PLANNING DETAILS PERGOLA ELEVATIONS 1 OF 2
Address	THE WAREHOUSE 12 ZETLAND STREET HUDDERSFIELD HD1 2RA

Date	NOV'19	Revision	-
Drawn	LS	Job No	01-19-1012
Scale	1:50 @ A1	Dwg No	PL3

Copyright - This drawing & design and all the information contained therein is the sole copyright of Spatialized Ltd - and reproduction in any form is forbidden unless permission is obtained in writing.

CONTRACTORS PLEASE NOTE:
1. Warning; no dimensions are to be scaled from this drawing. All Contractors must visit site and be responsible for taking & checking all dimensions relative to this work. The designer must be advised of any discrepancies in writing.
2. Any discrepancies between drawings & specification should be reported to the Designer prior to any work commencing.
3. All fixtures and fittings should be fitted/installed in line with industry standards and compliy with HSE, CDM, CQC and the regulations outlined by any other regulatory body applicable.