


# LOCATION PLAN 1:1250

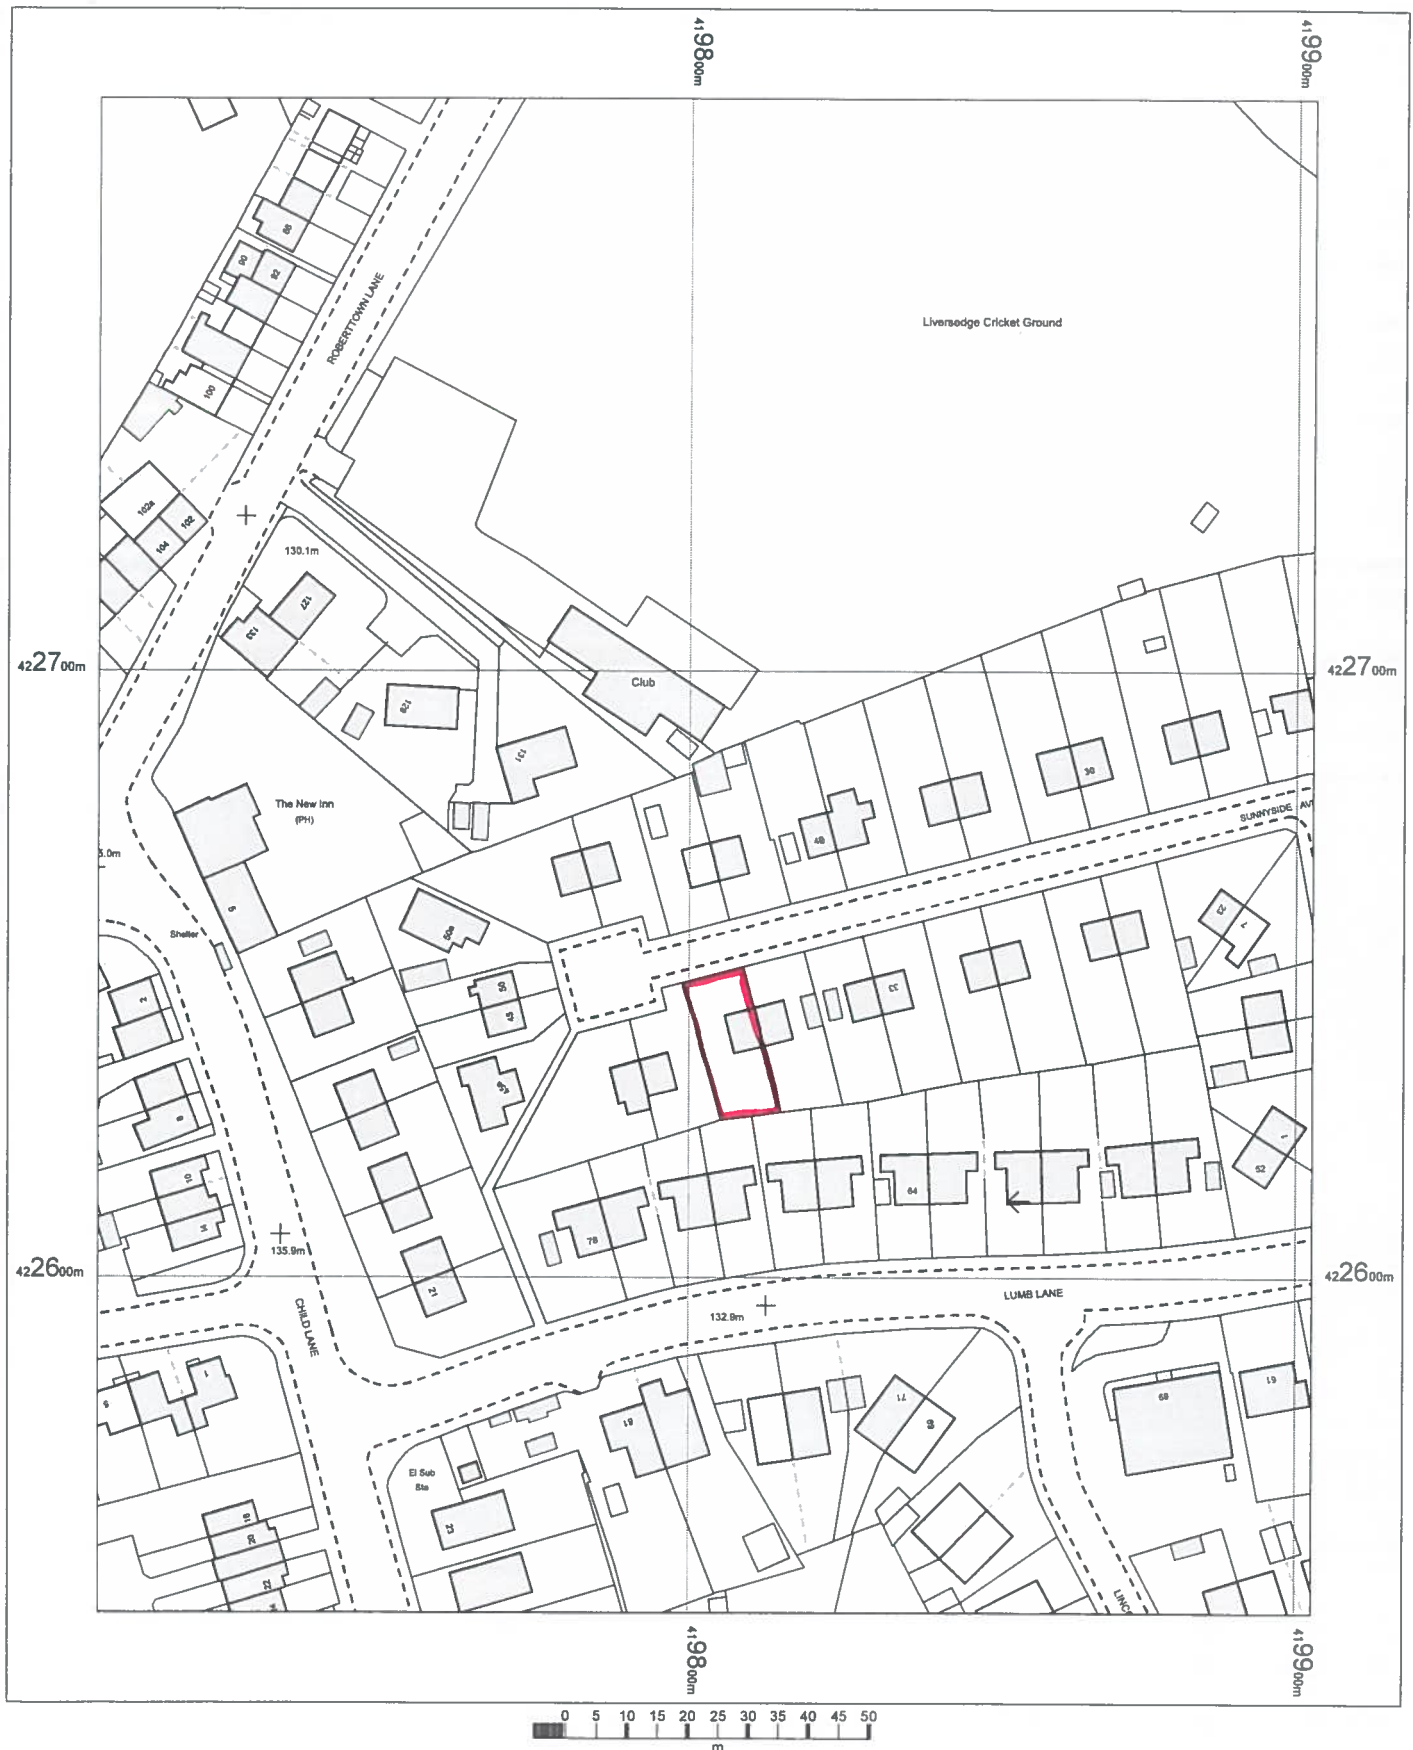

OS MasterMap 1250/2500/10000 scale  
12 December 2014, ID: BW1-00385635  
maps.blackwell.co.uk

1:1250 scale print at A4, Centre: 419802 E, 422670 N

©Crown Copyright Ordnance Survey. Licence no.  
100041040



Mapping  
sourced from



**BLACKWELL'S**  
www.blackwellmapping.co.uk

TEL: 0113 245 2623  
comments@maps.blackwell.co.uk